
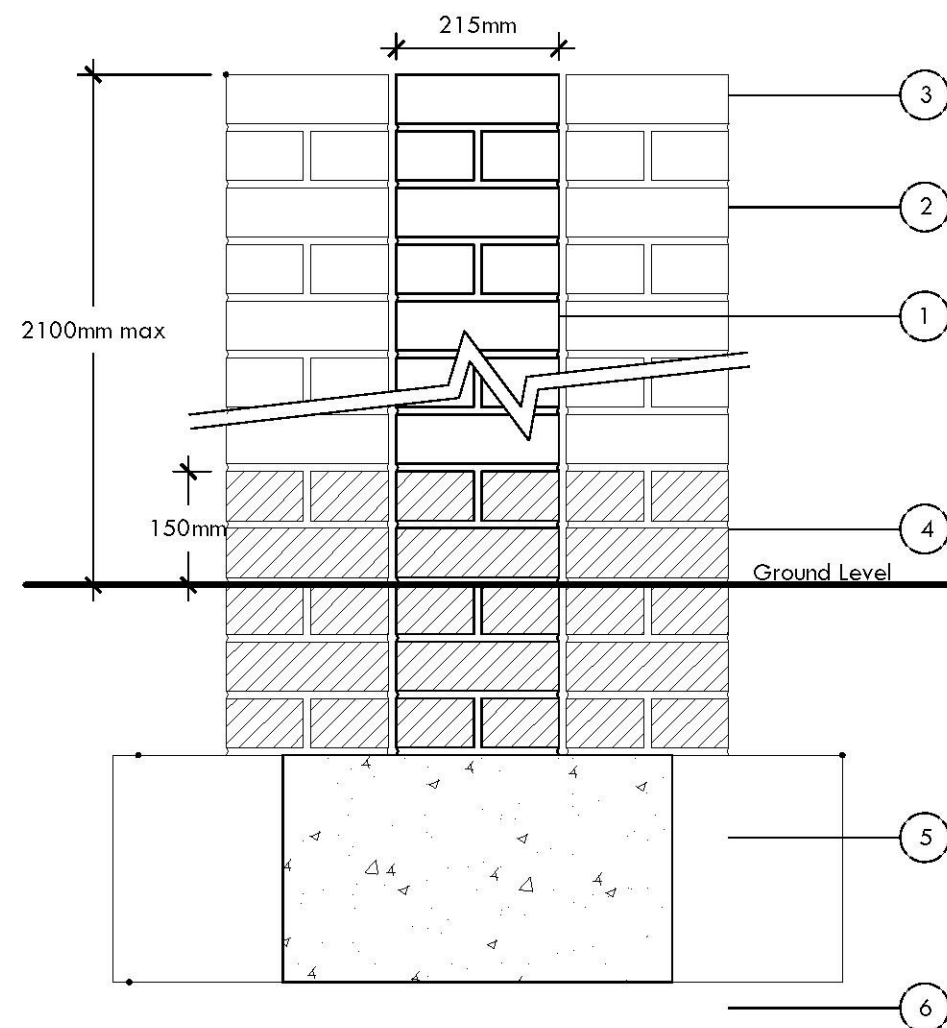


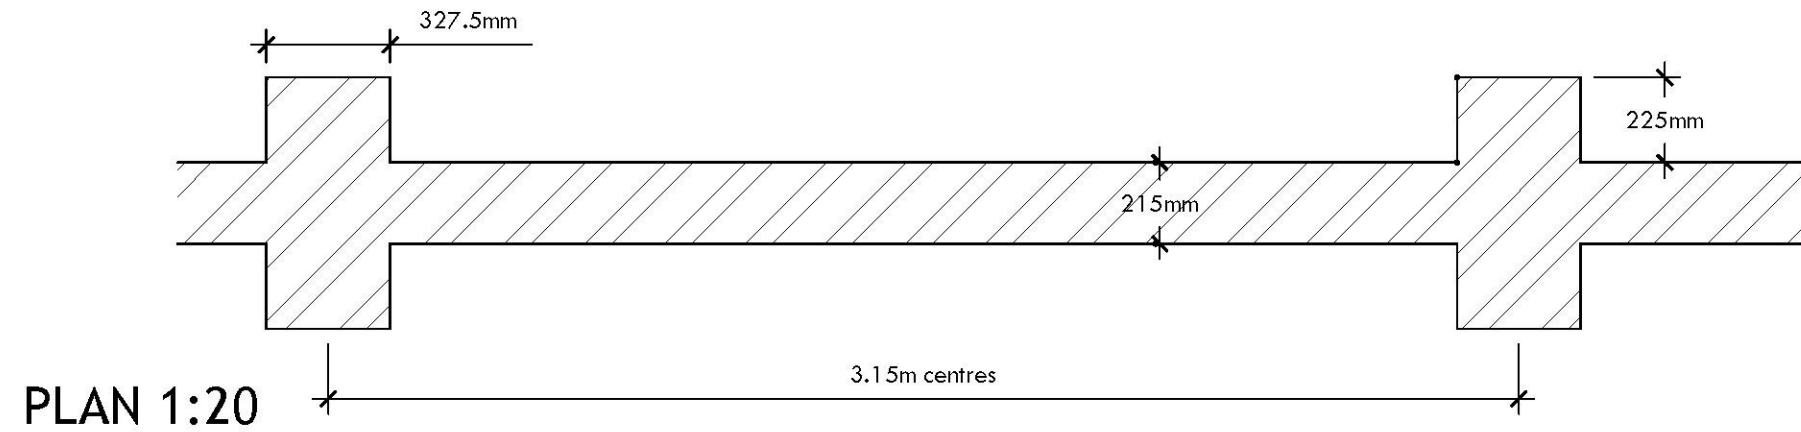

1. One brick wall in English bond with 10mm joints. Bricks to match house type, and to suit exposure and capping method
2. 1x1.5 brick piers
3. Brick on edge capping
4. DPC2 bricks upto 150mm above ground levels
5. Concrete foundation
6. Compacted subgrade

Notes:
Expansion joints, 15mm thick at 10-12m centres
Structural Engineers to advise on all structural requirements

This drawing is a guide only and subject to detail design

Biggins Wood, Folkestone SK01-27.09.2017
Supplementary Information - Free Standing Boundary Wall Detail <2.1m