


TREE POSITIONS AND CONSTRAINTS — CAUTLEY HOUSE, HYTHE CT21 5QP. JULY 2017.

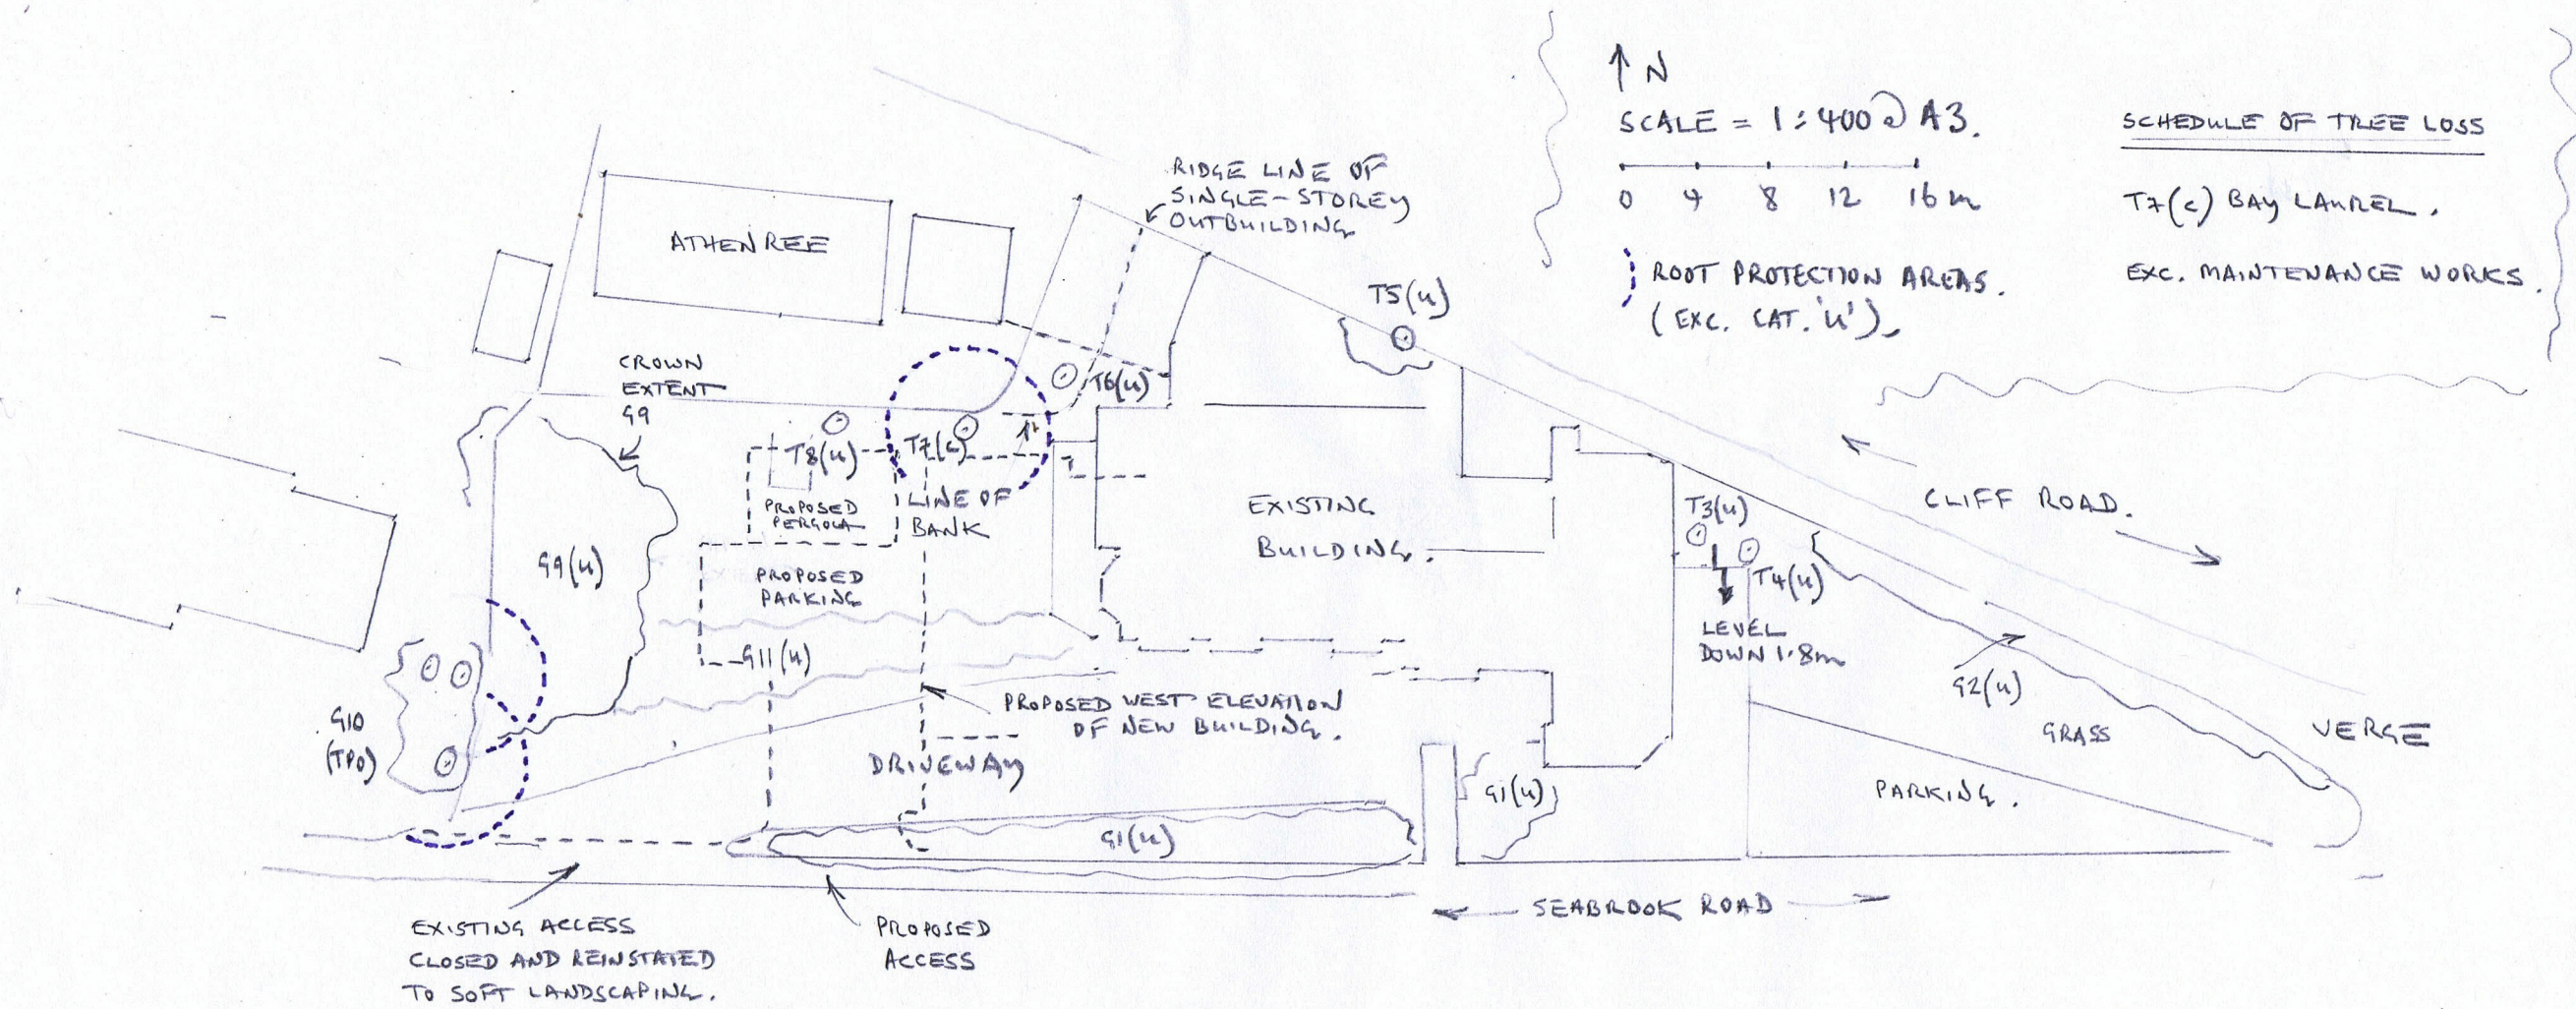

to accompany PWD 170606

170606