



SCALE 0 5 10 M 1:100

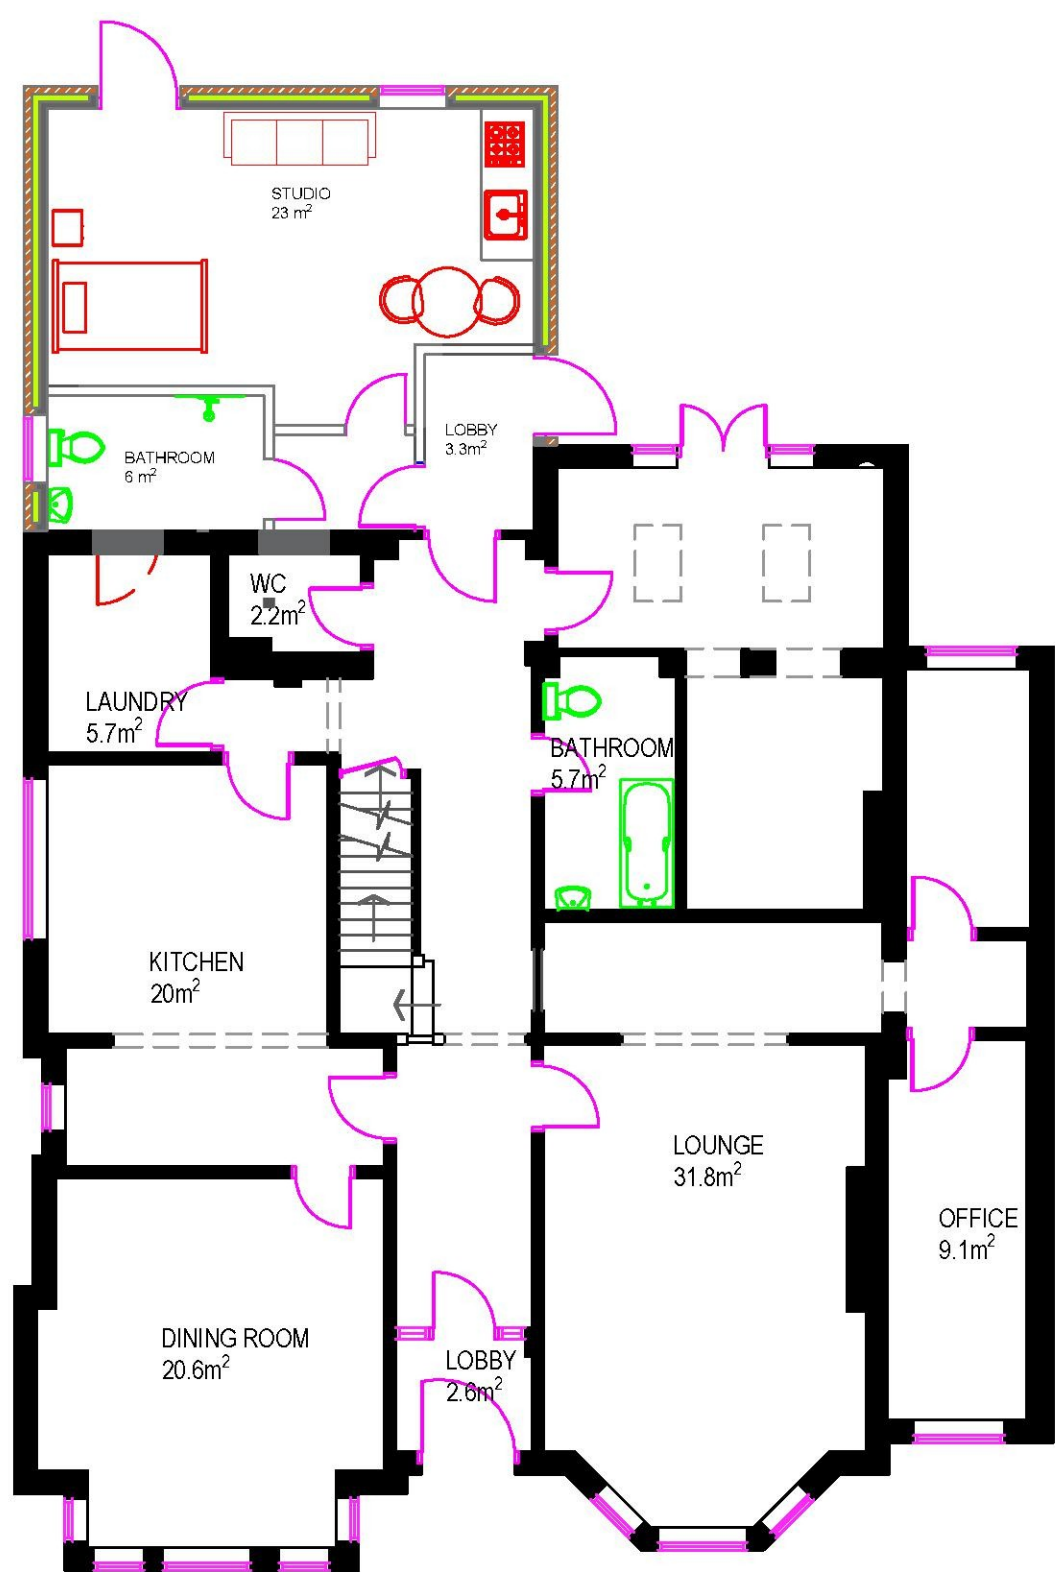

PROPOSED GROUND FLOOR PLAN








PROPOSED NORTH WEST ELEVATION

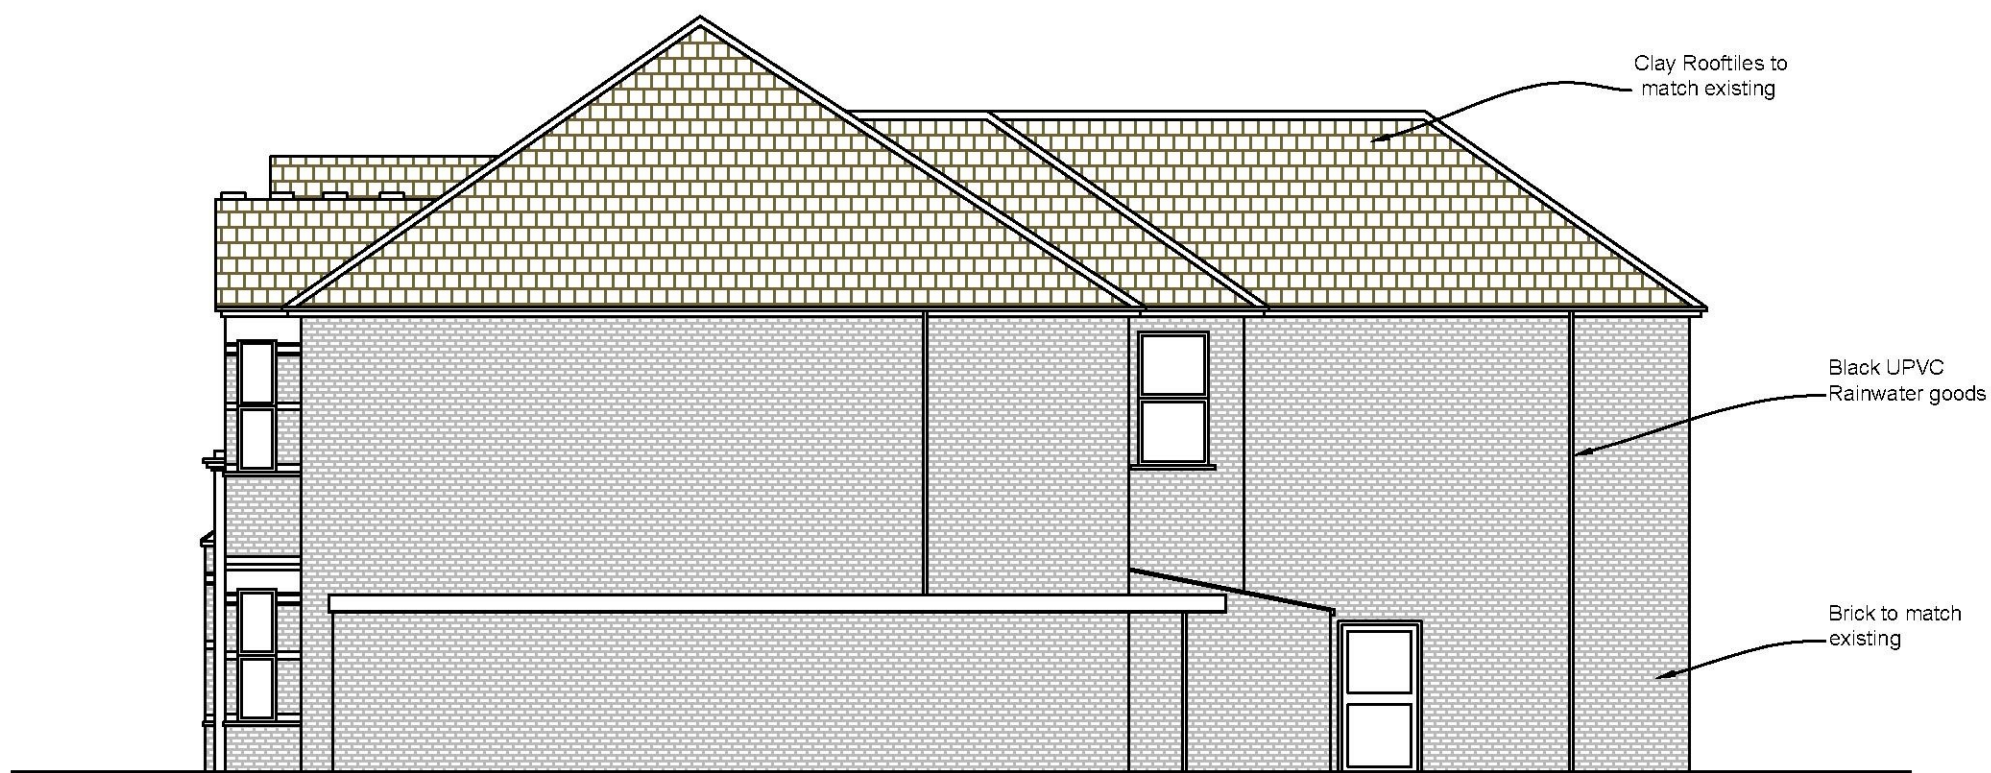

PROPOSED SOUTH WEST ELEVATION

SCALE 1 2 3 4 5 M 1:50

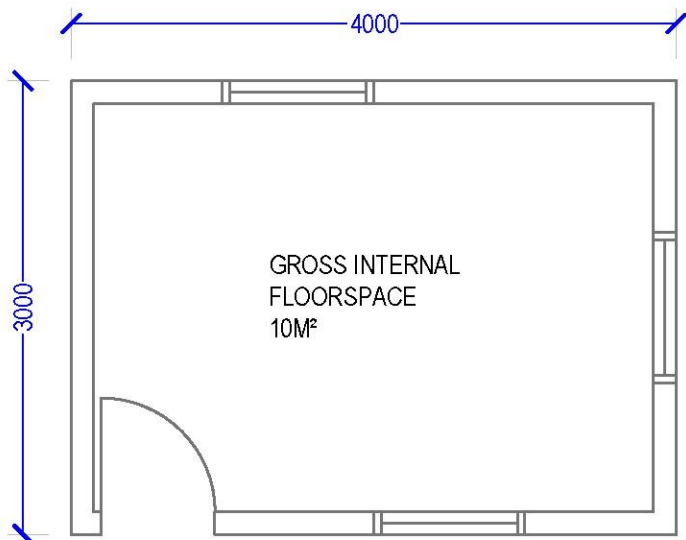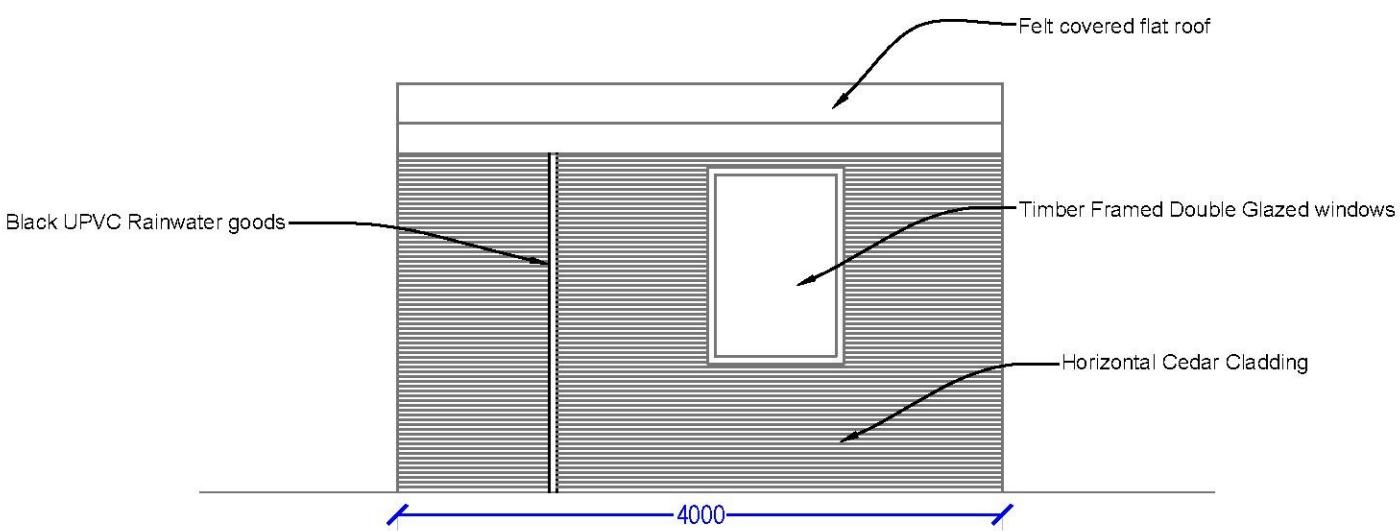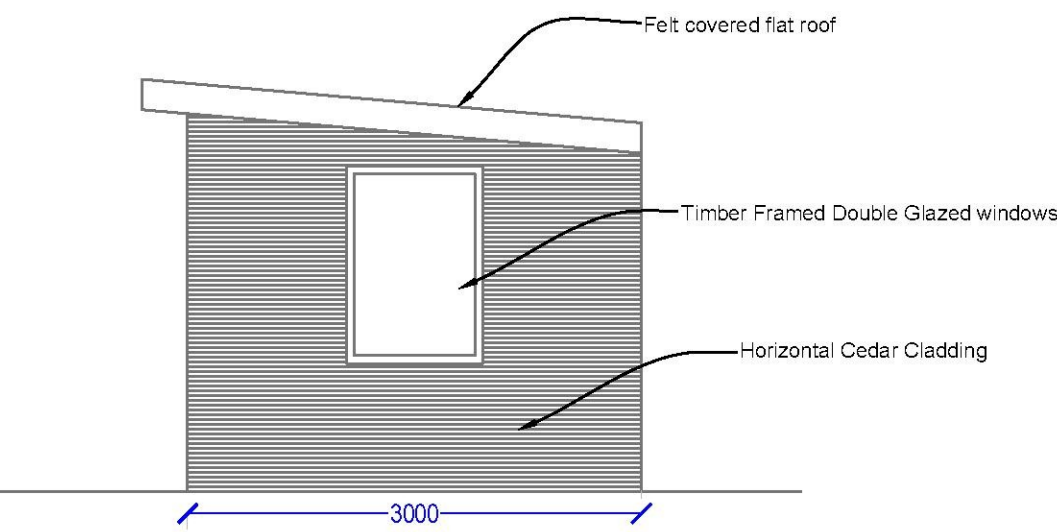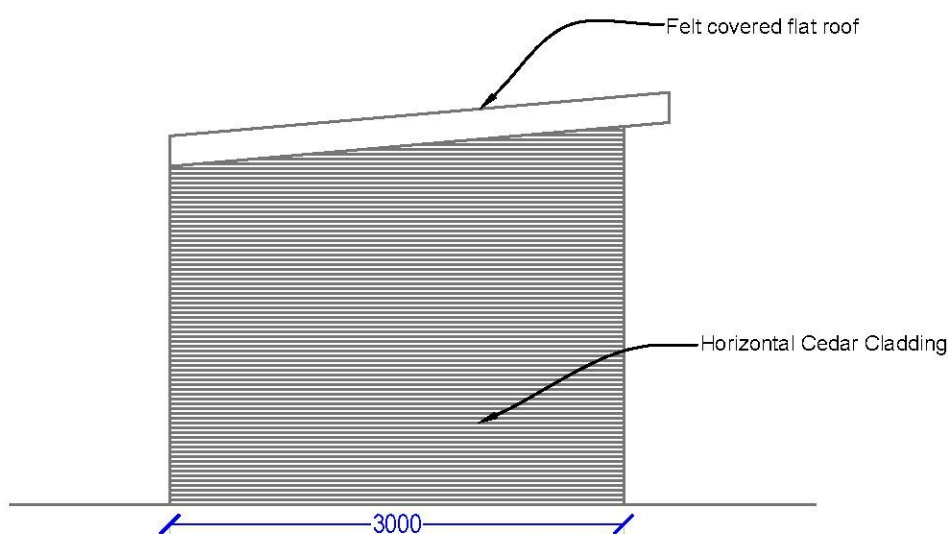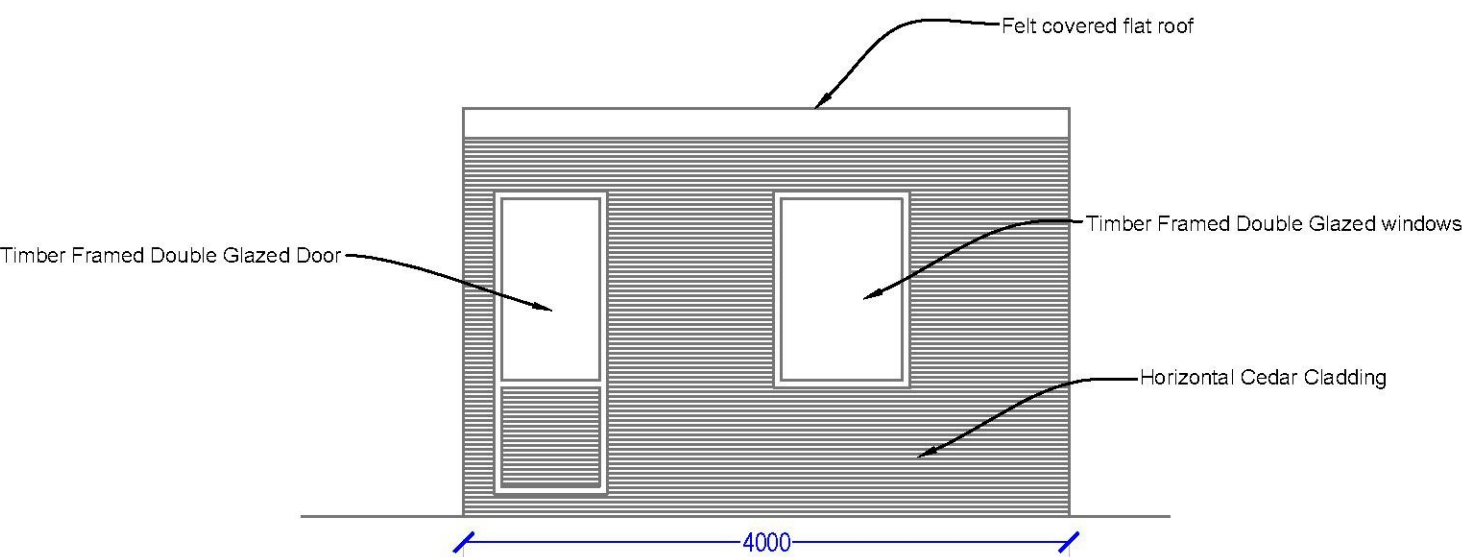

TIMBER CABIN PLANS AND ELEVATIONS - 1:50

Copyright © 2016 Mark Hill
Property Consultants

PLANNING

Rev	Date	Notes
A	16/10/17	Extension reduced in size


MH Property Consultants
5 Old Potato Yard
Lydeaway, DEVIZES,
Wiltshire,
SN10 3PU
01380 840076

Client
Priory Group
Project
Maple House, Folkestone CT19 5HW

PRIORY

Drawing
**Proposed floor plans
And elevations**
Scale 1:varies @A1 AD 20/07/2016
Project No. PG-035 Prefix. FP-EL Drwg No. 002 Rev. A

Do not scale except for planning
purposes.

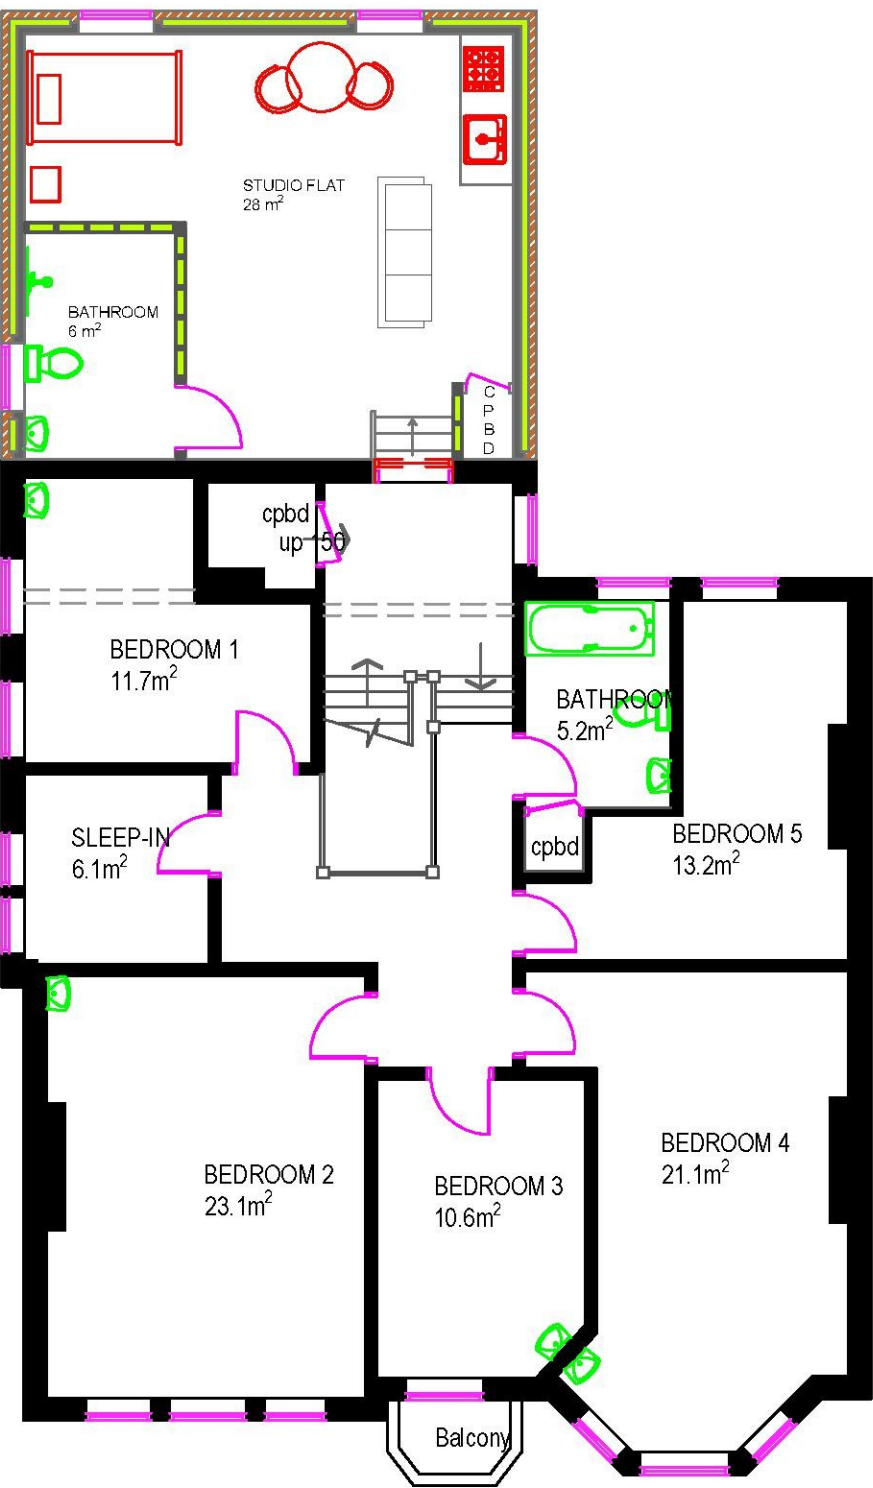

PROPOSED FIRST FLOOR PLAN



PROPOSED SOUTH EAST ELEVATION



PROPOSED NORTH EAST ELEVATION