


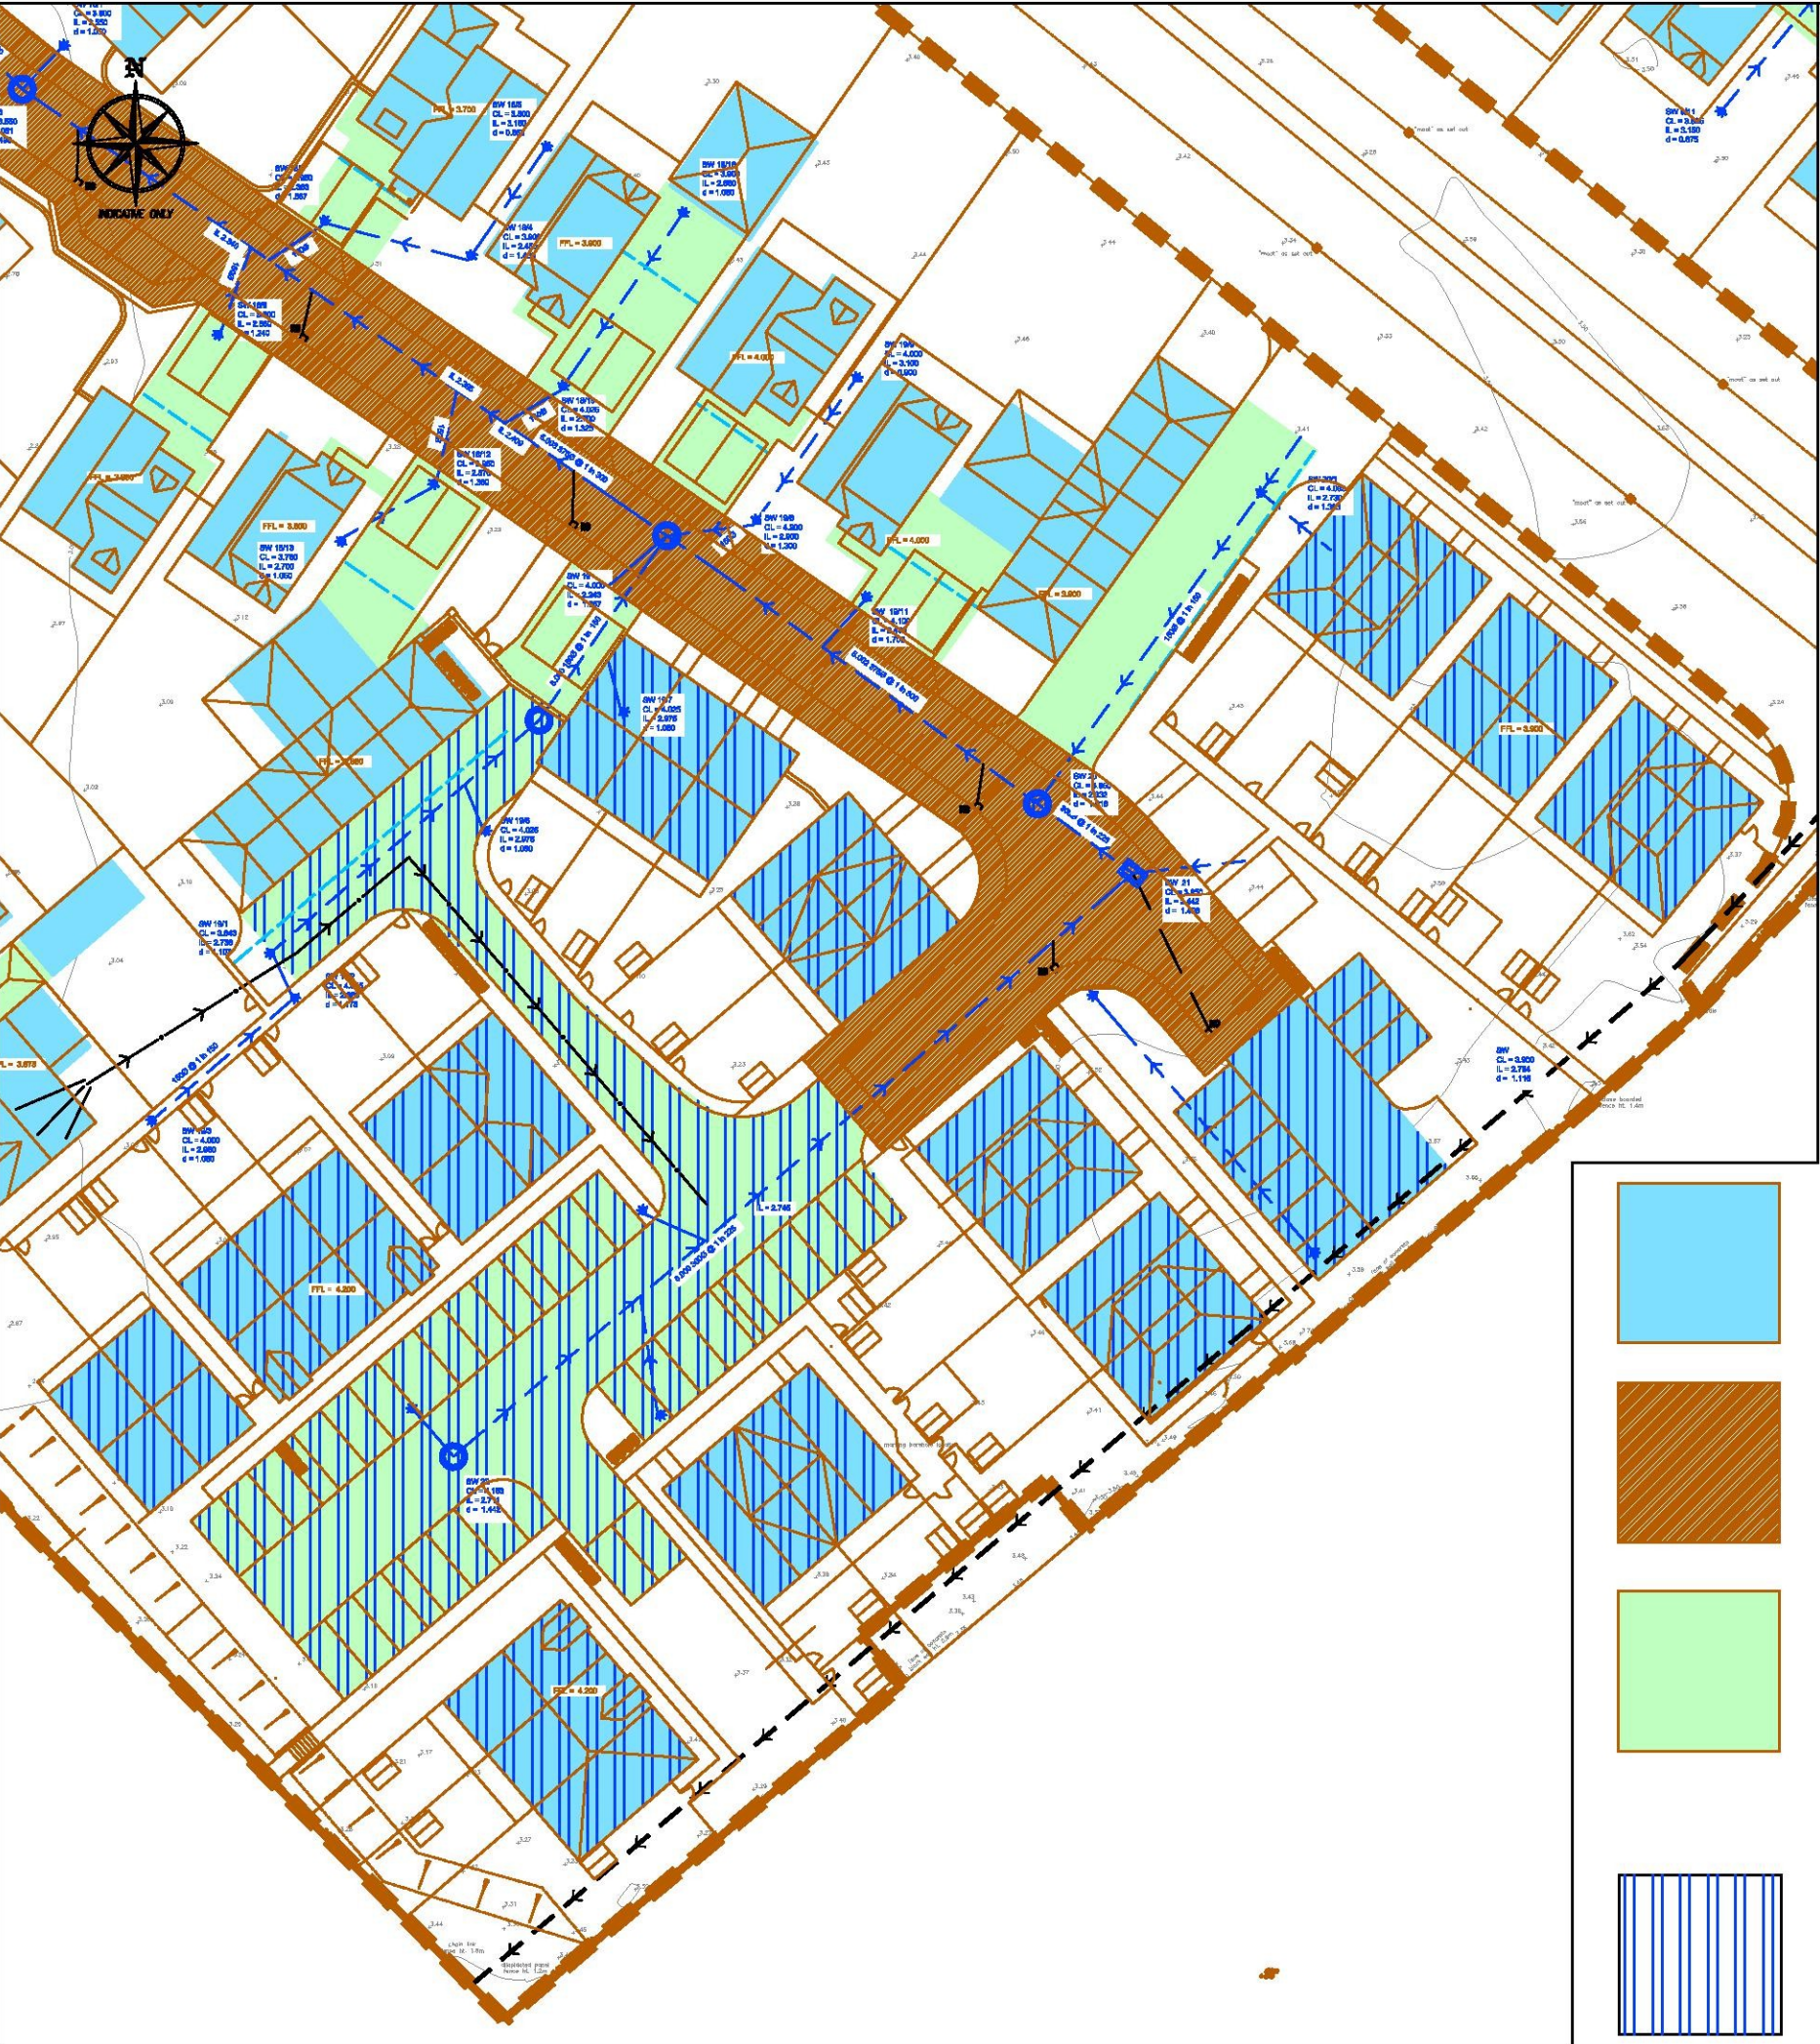

DO NOT SCALE

Proposed roof areas - 9,920m²

Proposed highway areas - 6,573m²

Proposed private hardstanding - 7,346m²

Total - 25,304m²

Areas changed from original planning application

P1	27.09.17	CS	First issue	CS	CS
REV	DATE	BY	DESCRIPTION	CHK	APD
client					
PENTLAND HOMES					
project					
COCKREED LANE, NEW ROMNEY					
title					
PROPOSED CATCHMENT PLAN AMENDMENTS					
project			dwg	rev	
11959			D-05	P1	
Drawn	Checked	Approved	scale @ A3	date	
GL	CS	CS	1:500	27.09.17	
status					
FOR INFORMATION					
dha transport					
Eclipse House, Eclipse Park, Sittingbourne Road Maidstone, Kent. ME14 3EN t: 01622 776226 e: info@dhaPlanning.co.uk f: 01622 776227 w: www.dhatransport.co.uk					
CAD Reference:					A3