



STREET SCENE E-E (NE)

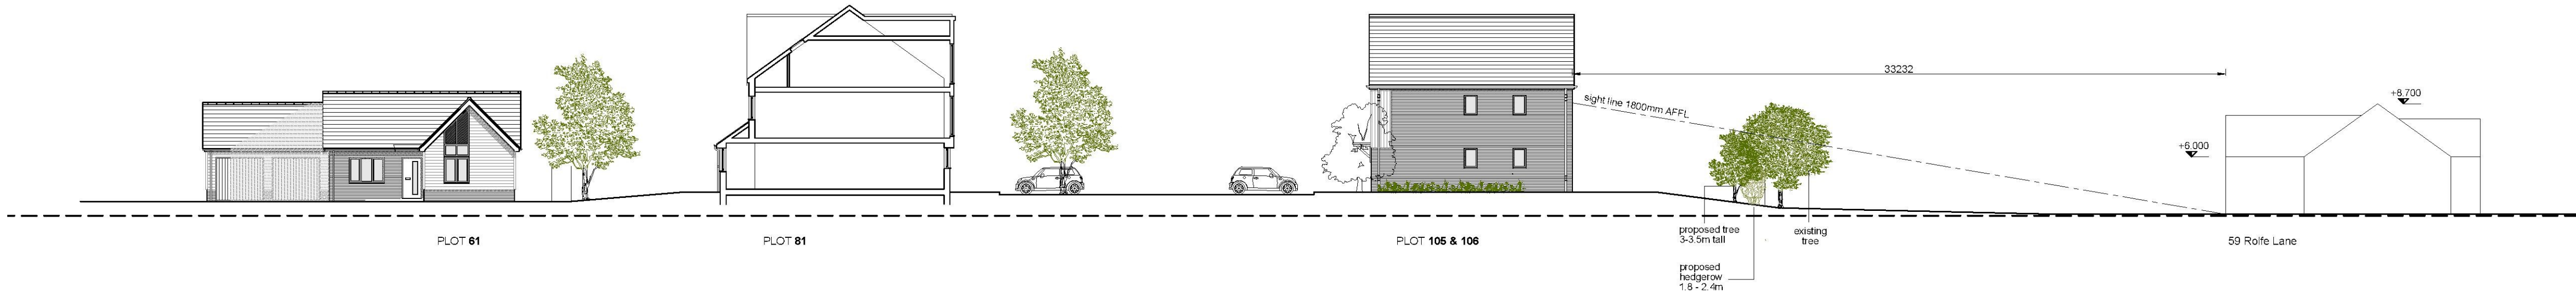

STREET SCENE E-E (SE)
Scale 1:200 @ A1

STREET SCENE E-E (NE)

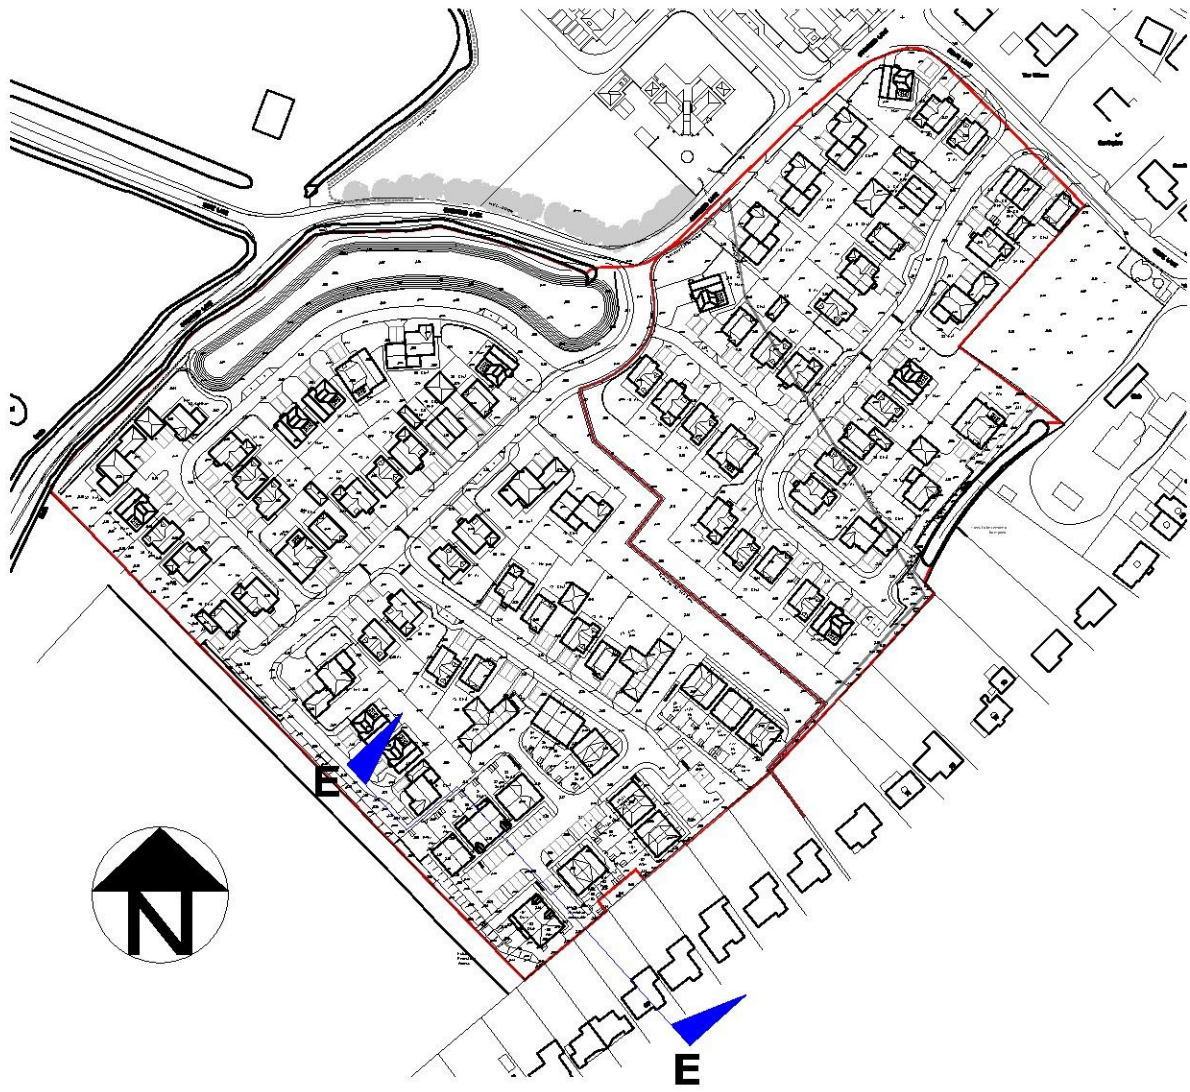