

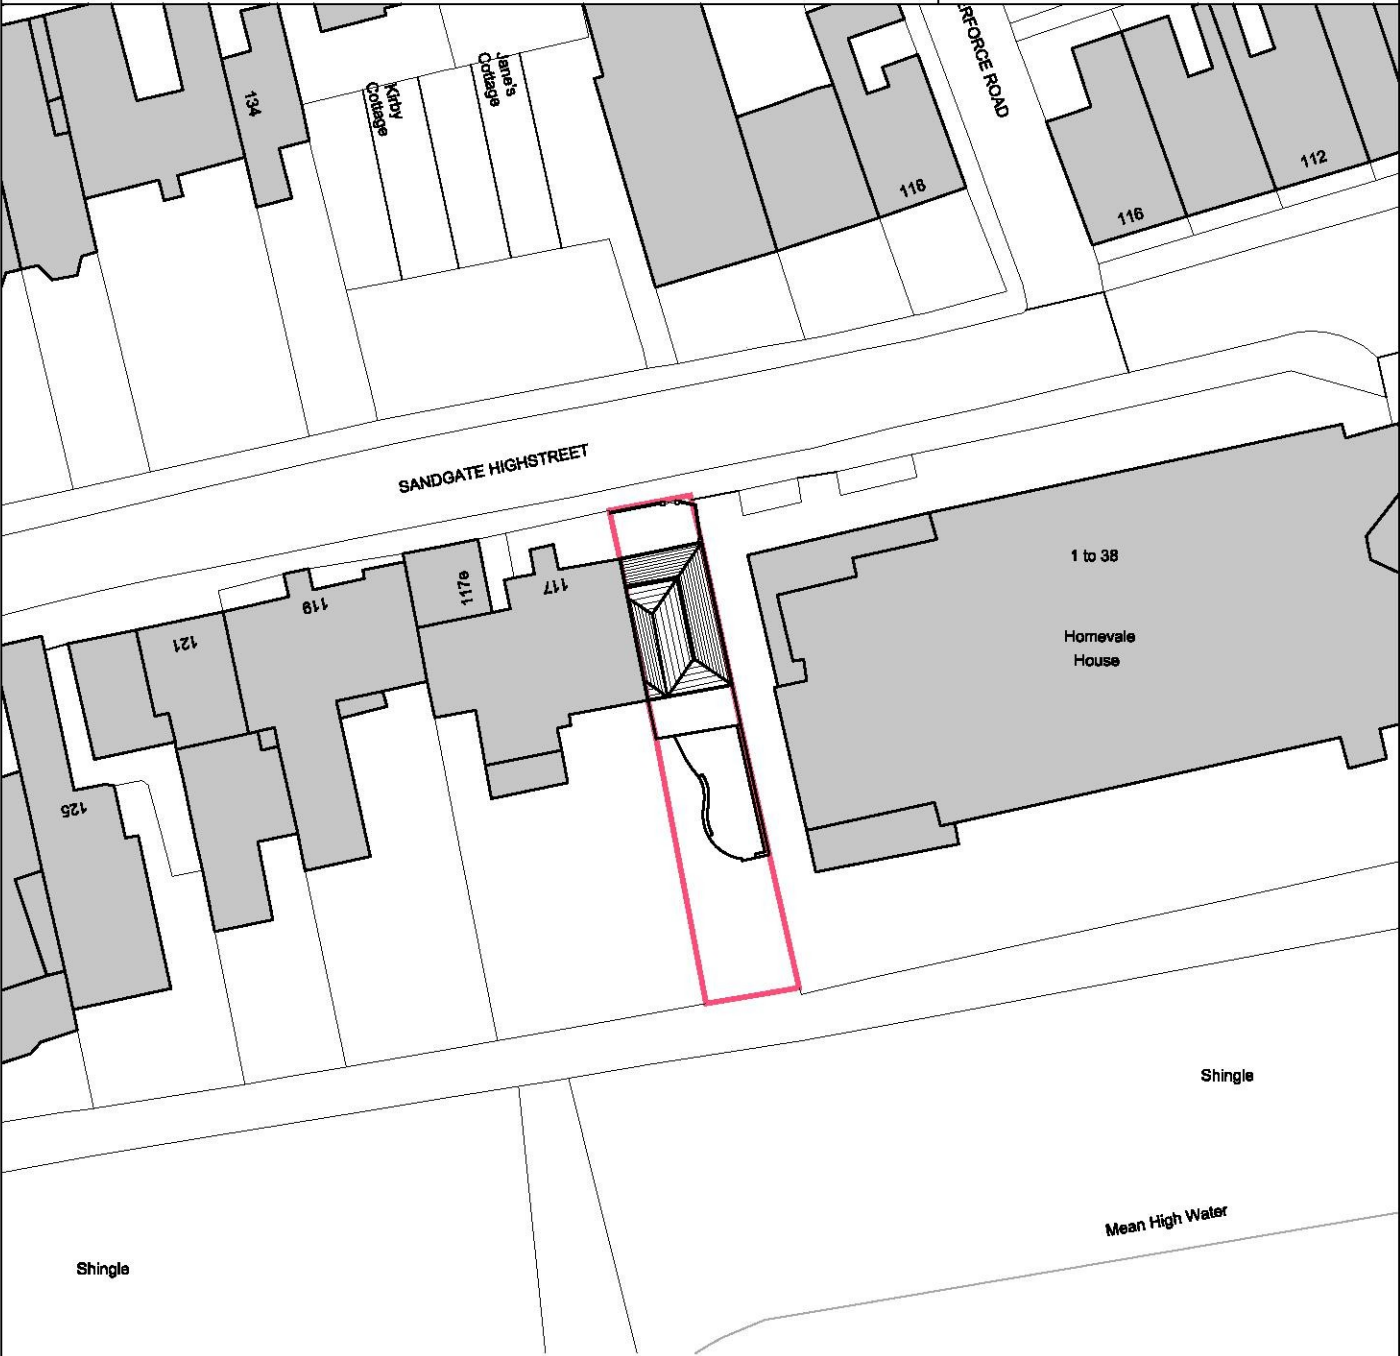


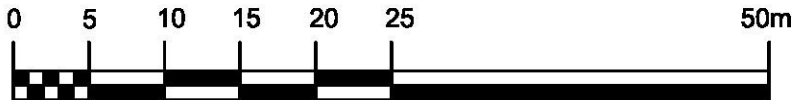

Existing Block Plan

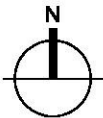

1:500 Scale Bar @ A4