



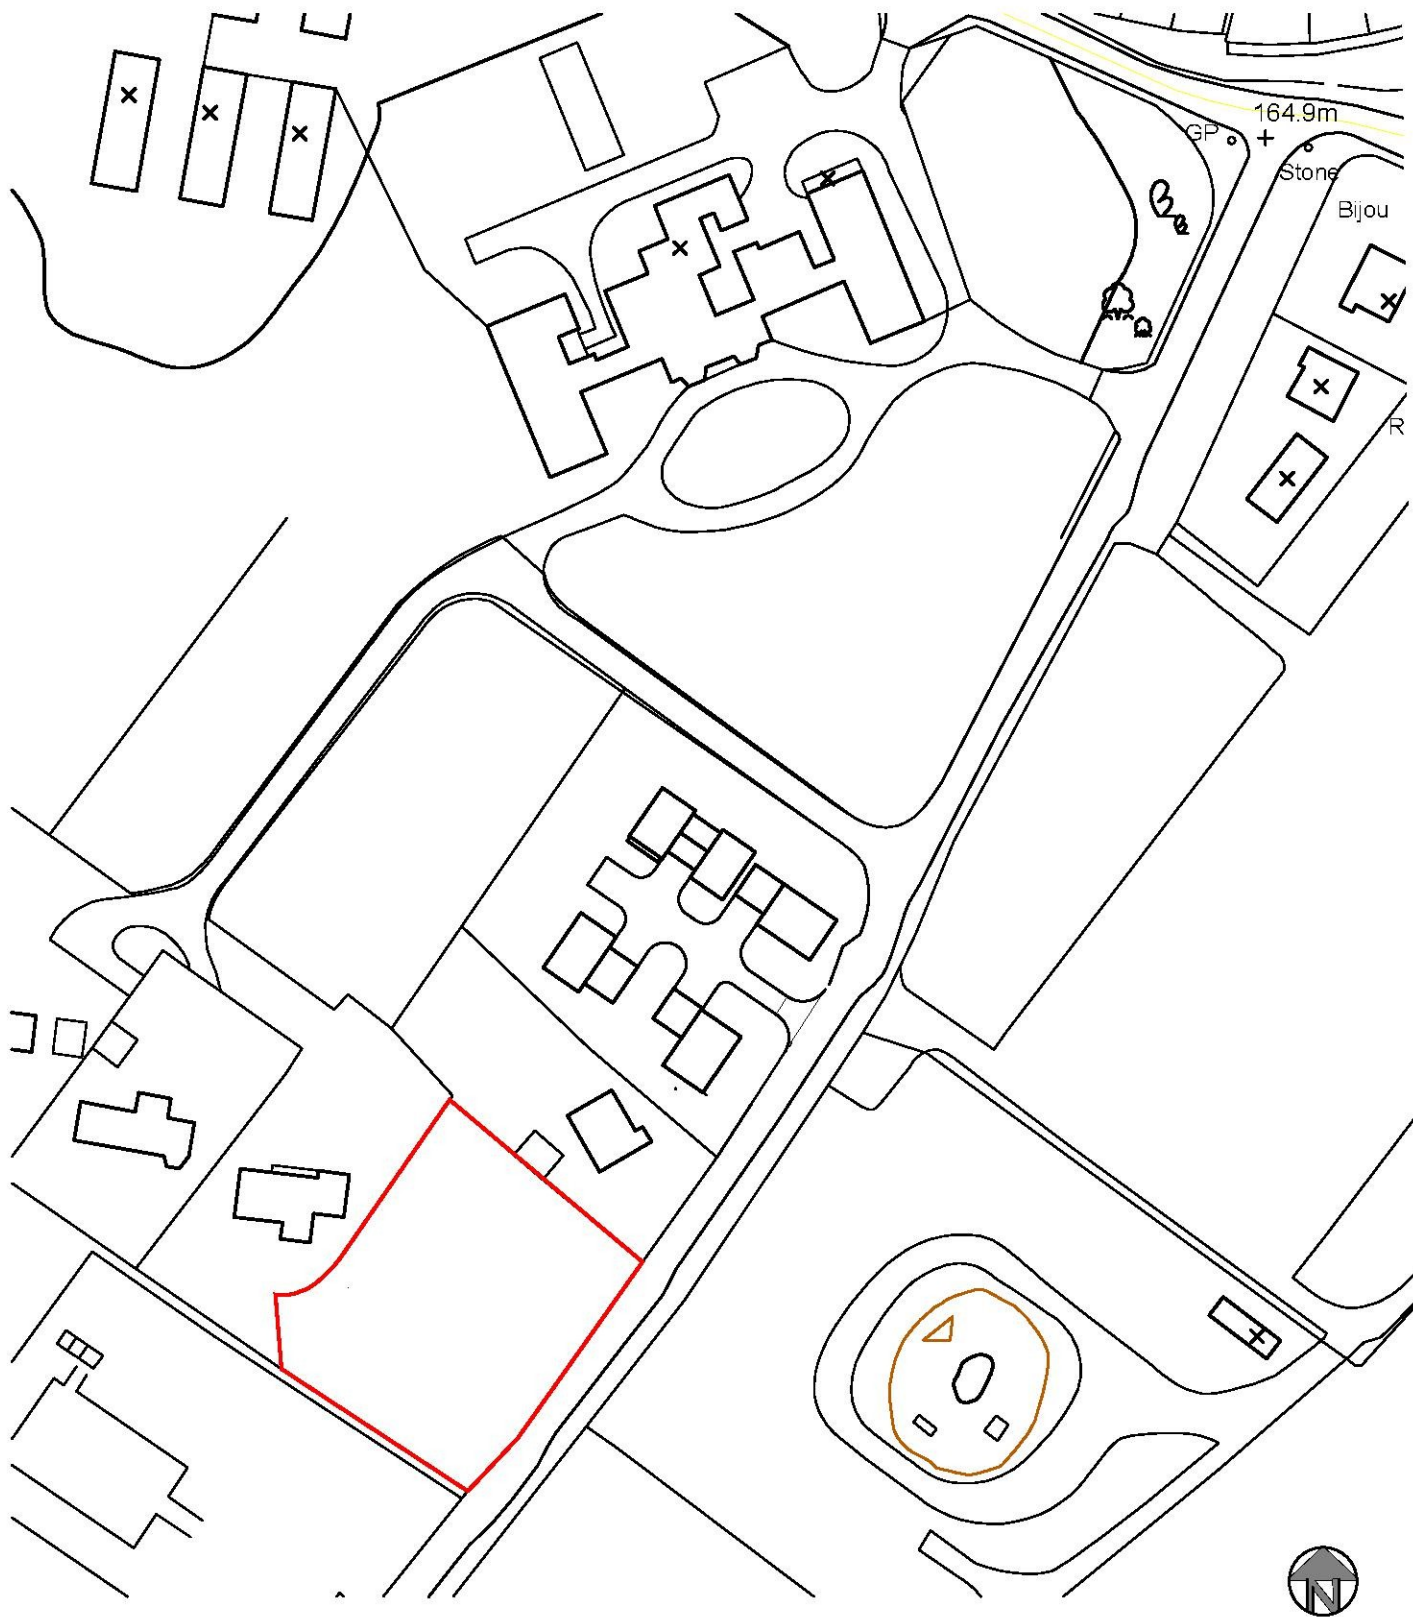

0 50 100

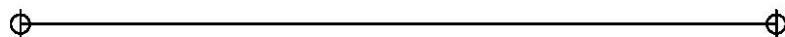

Client:

Mr B. Flavell

Project:

Residential  
Development  
Elvington Lane

Title:

Location Plan

Drawing Issue Status

PLANNING

Rev.

P

A3 Scale

1:1250

Date

Sept 17

Drawing Number

17.107.01

Project

Sheet

RDA Architects : Chartered Architects

© RDA Consulting Architects (Kent) Ltd

Evegate Park Barn, Evegate, Smeeth, Ashford, Kent. TN25 6SX Company No. 09363947

Tel: 01303 814455 e-mail: projects@rdaarchitects.co.uk Web: www.rdaarchitects.co.uk