


Post Room
03 OCT 2017

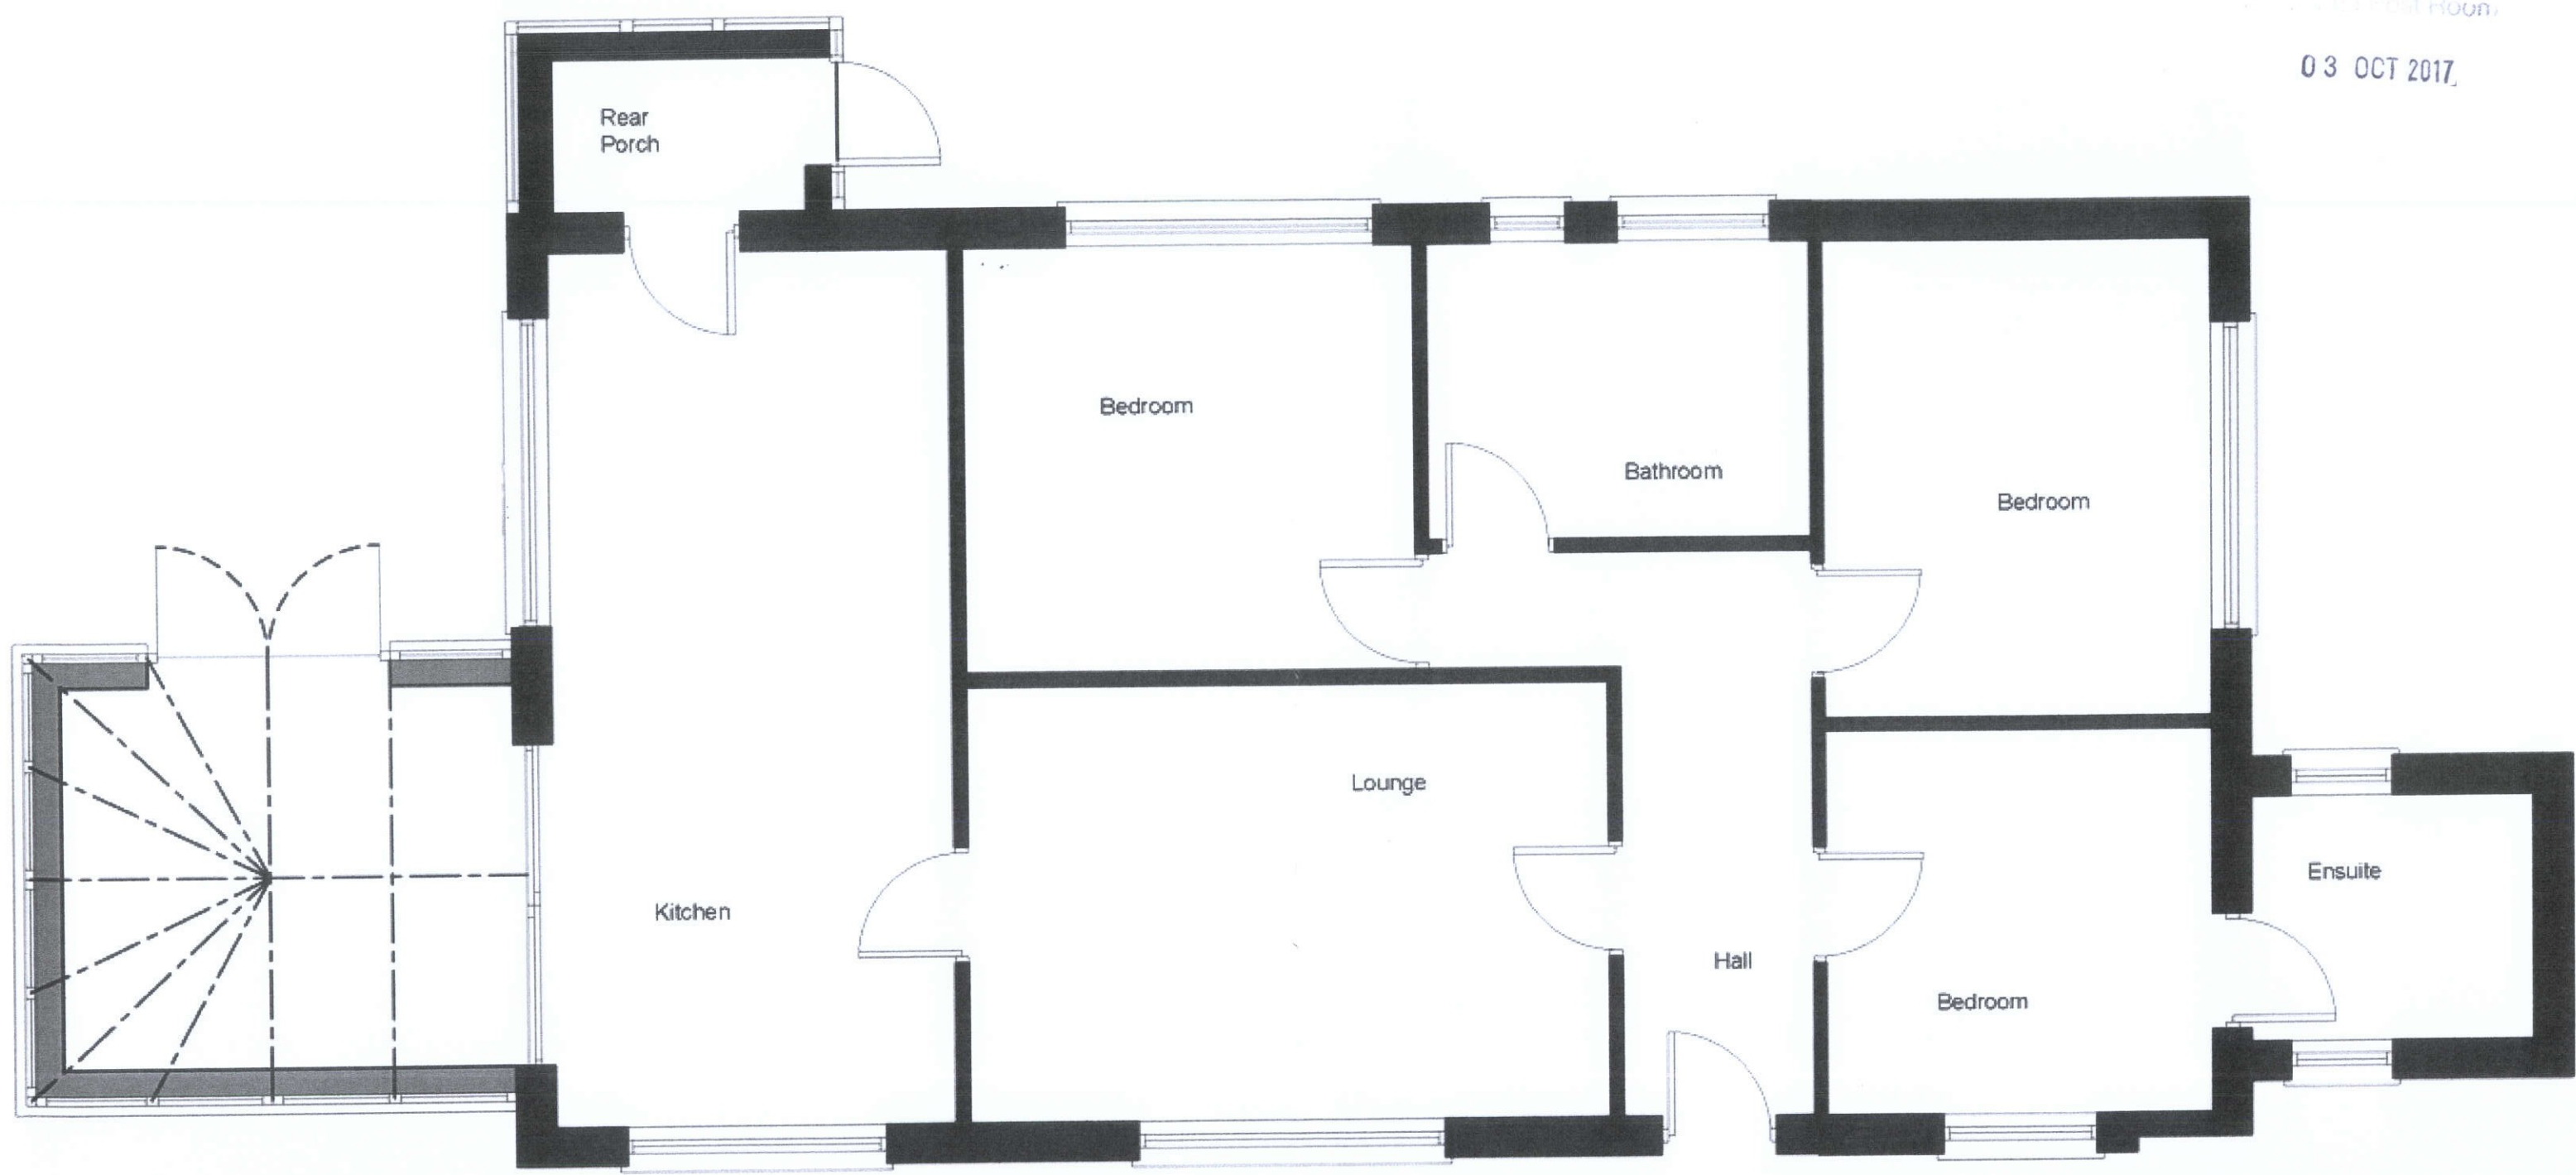

Paul McIntyre Holly Tree Farm Green Lane Rhodes Minnis Canterbury, Kent CT4 6XU	
Drawing Title: EXISTING PLAN	
Proposed Extention	Drawing number: 14/01
At: Kerwyn Stelling Minnis Canterbury Kent CT4 6AD For Mrs Sally Morley Smith	
Scale: 1:50	Date: 14/09/17 DO NOT SCALE FROM DRAWINGS