


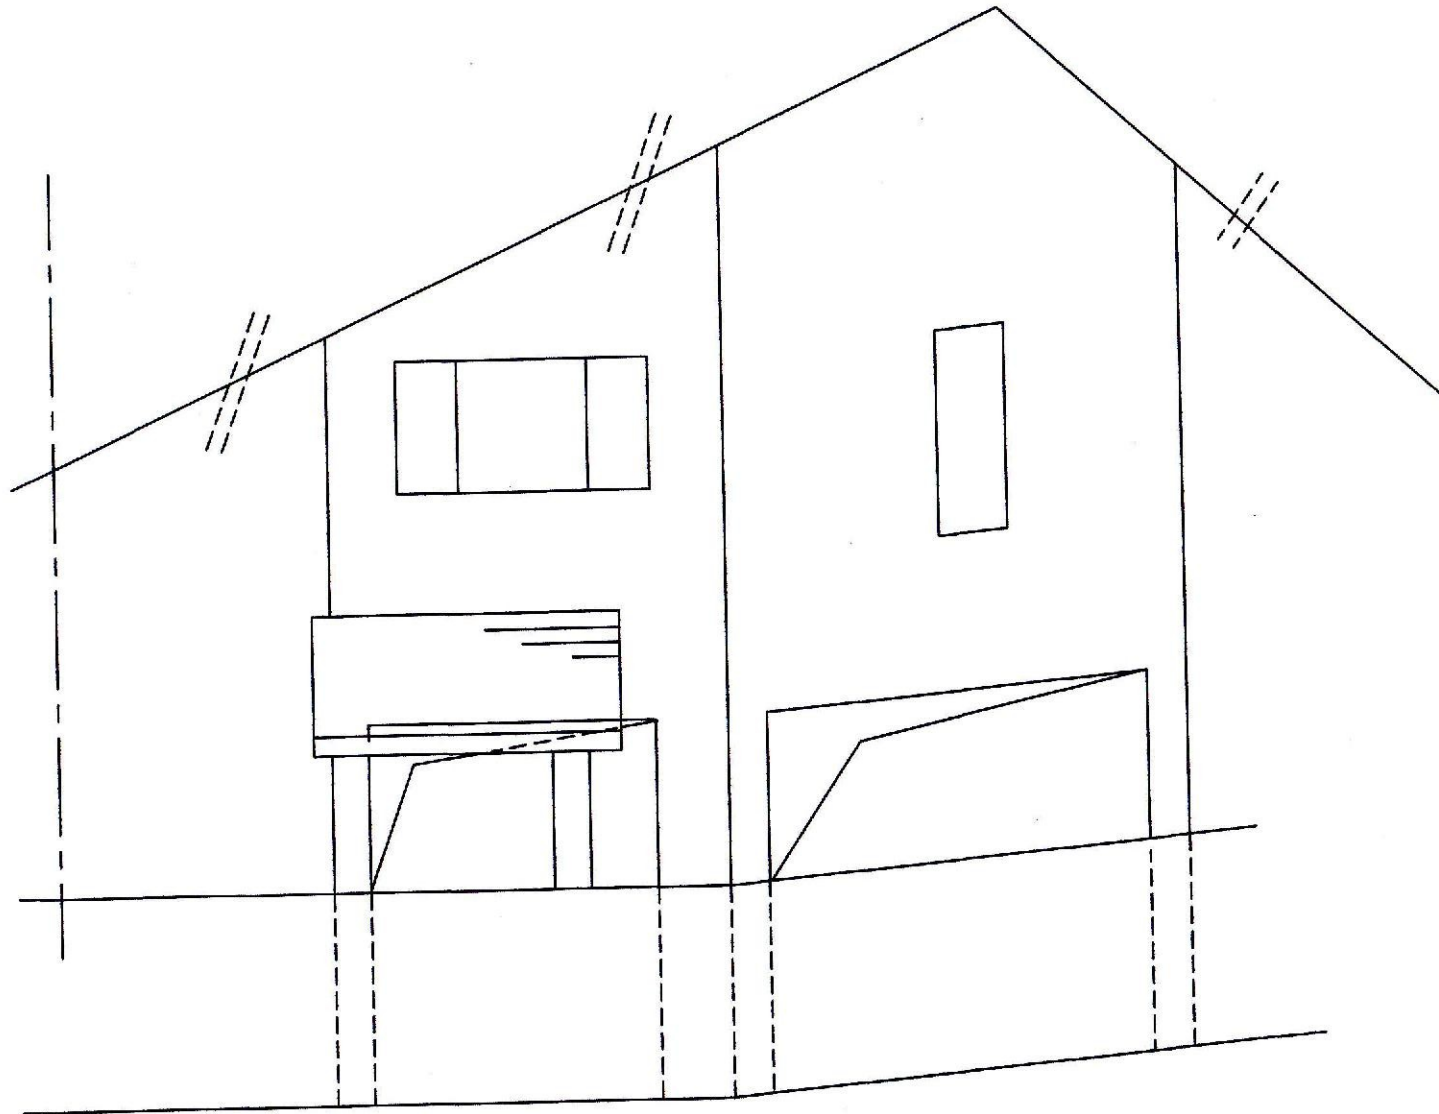

JLG Design Services
Tel. 01474 706911

SCALE ~ 1:50

Project: Proposed Development at Belvedere Court
Trinity Crescent, Folkstone.
Title: Existing Rear Elevation.