


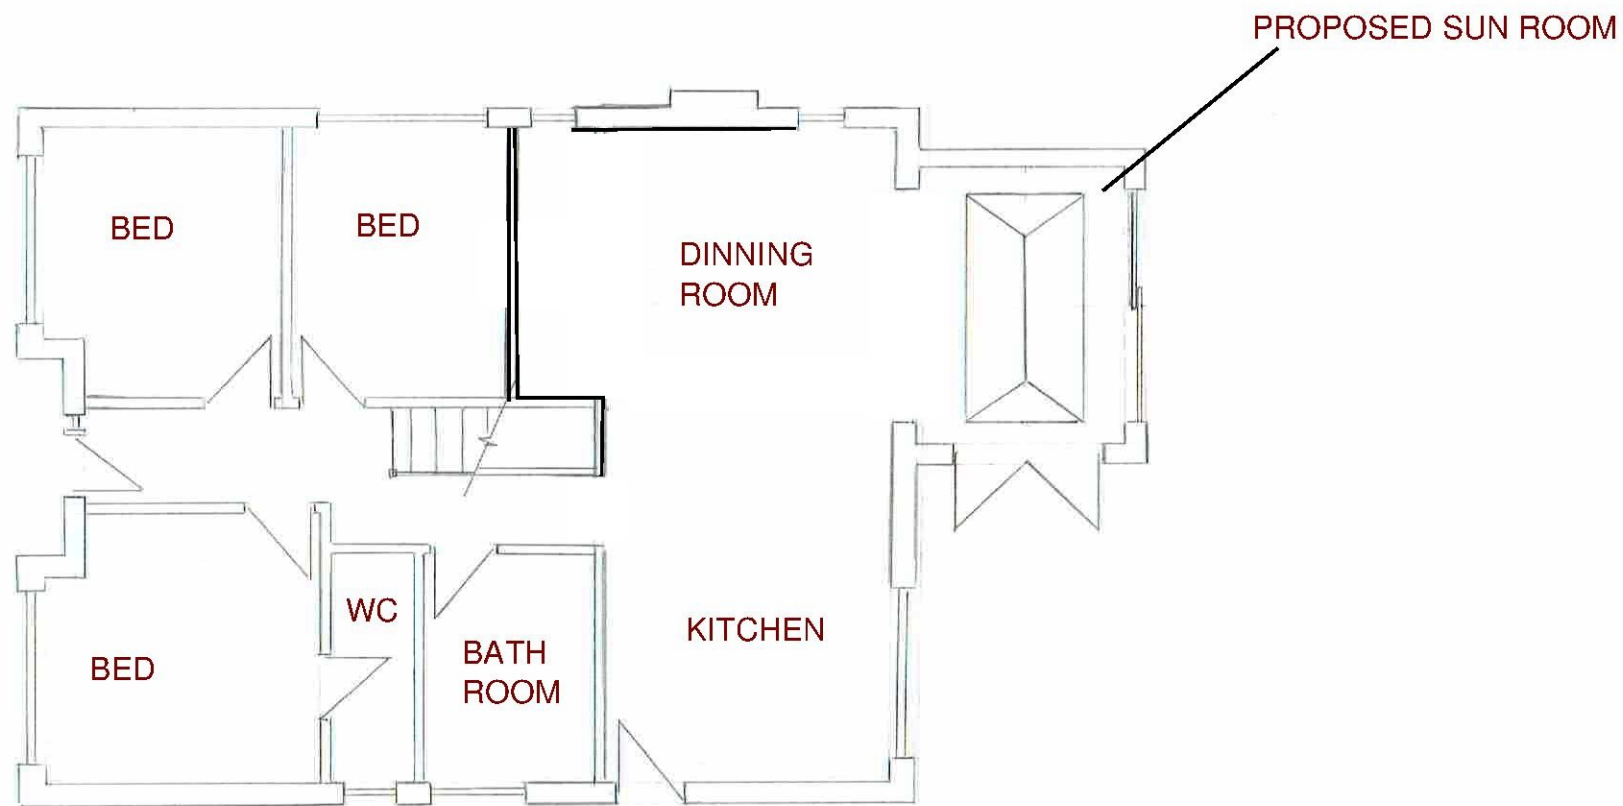

SINGLE STOREY REAR EXTENSION AND
INSERSTION OF ROOF LIGHTS TO VENTURA

PROPOSED GROUND FLOOR LAYOUT

DRAWNING NUMBER: CB-005

SCALE 1:100 @ A3

DATE: 03-10-17

DRAWN BY:
CHRIS BRIAN
CB PLANNING
07810 432 681