


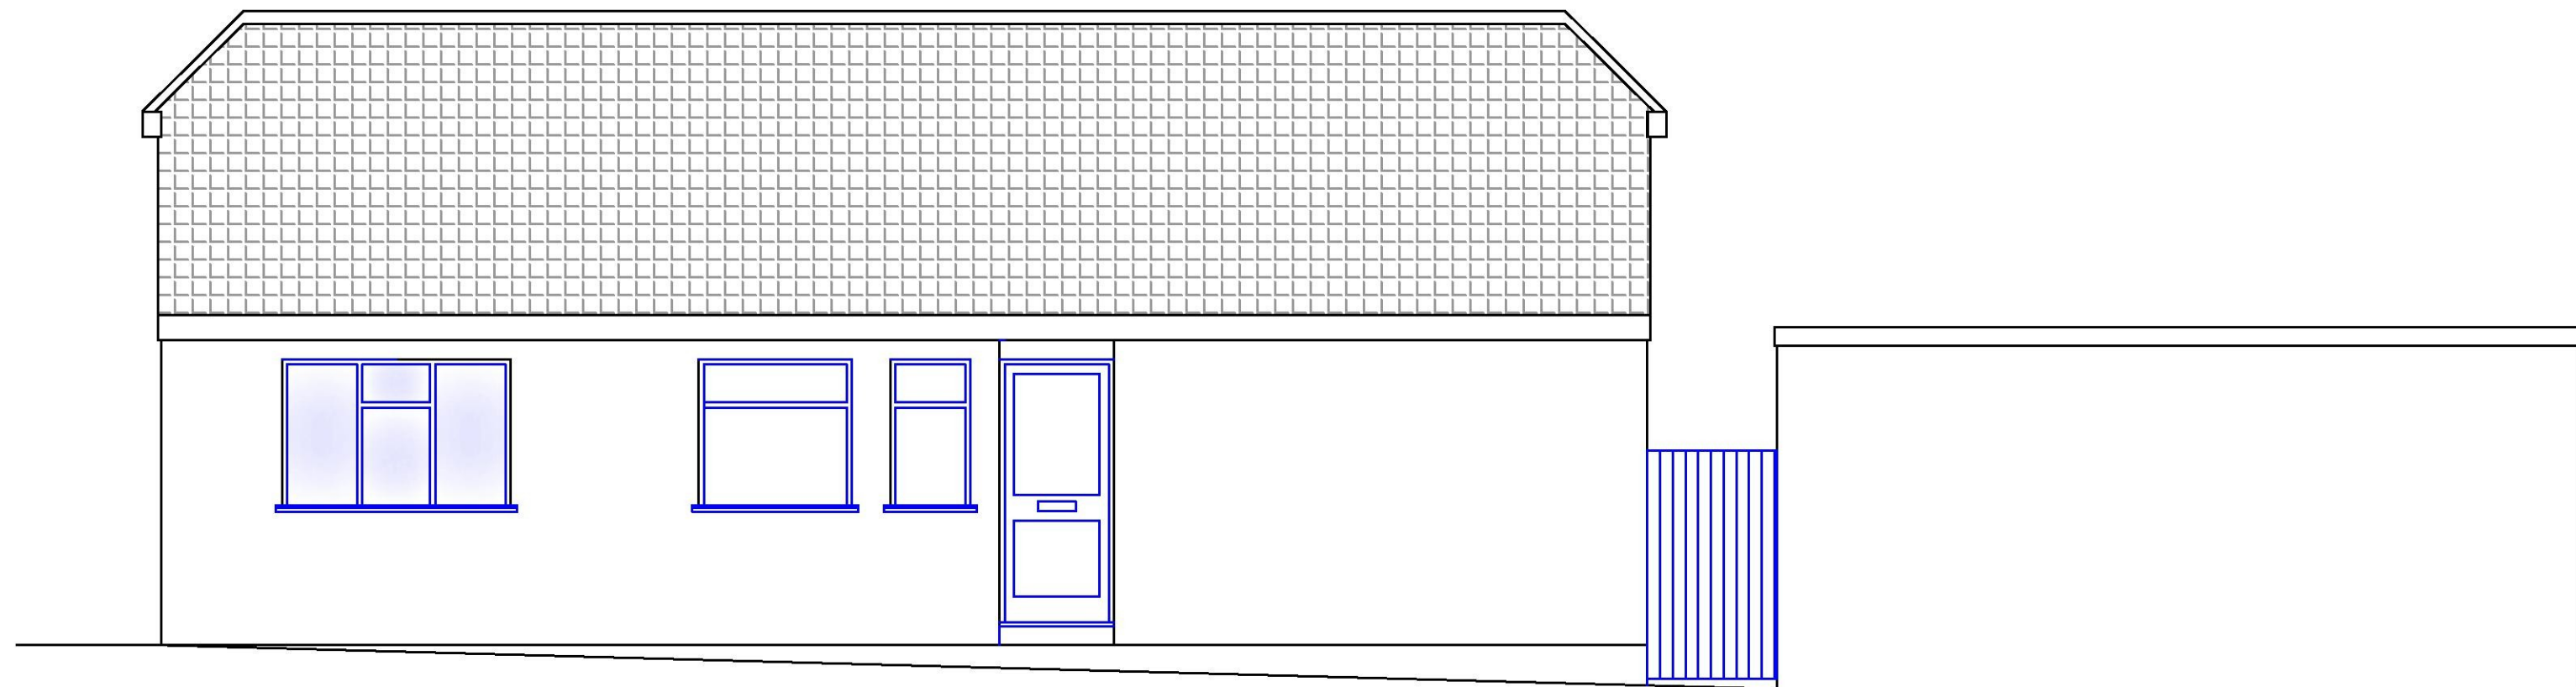

EXISTING SIDE ELEVATION



DAITEC	
TECHNICAL BUILDING SERVICES	
01227 364723	
Client Mr & Mrs Phillips	
Project Proposed Ground Floor Extension 340 Canterbury Road Densale	
Title Existing Side Elevation	
Draw No 004/340CAN/DJ	Date September 2017.
Issued for: Planning	
Revision	Scale 1 : 50