

Des Harman

124a North Road
Hythe
Kent
CT21 5DY

t: 01303 237762
m: 07711 200634

e: des@building-drawings.co.uk
w: www.building-drawings.co.uk

Drawing Title:
Site Location Plan

Drawing Number:
16119PP-TPP-17



Paper Size: A3

Scale: 1:1250

Date: 14/08/2017

Client:
Mrs P Putta

©Crown Copyright. All rights reserved. Licence no. 100019980

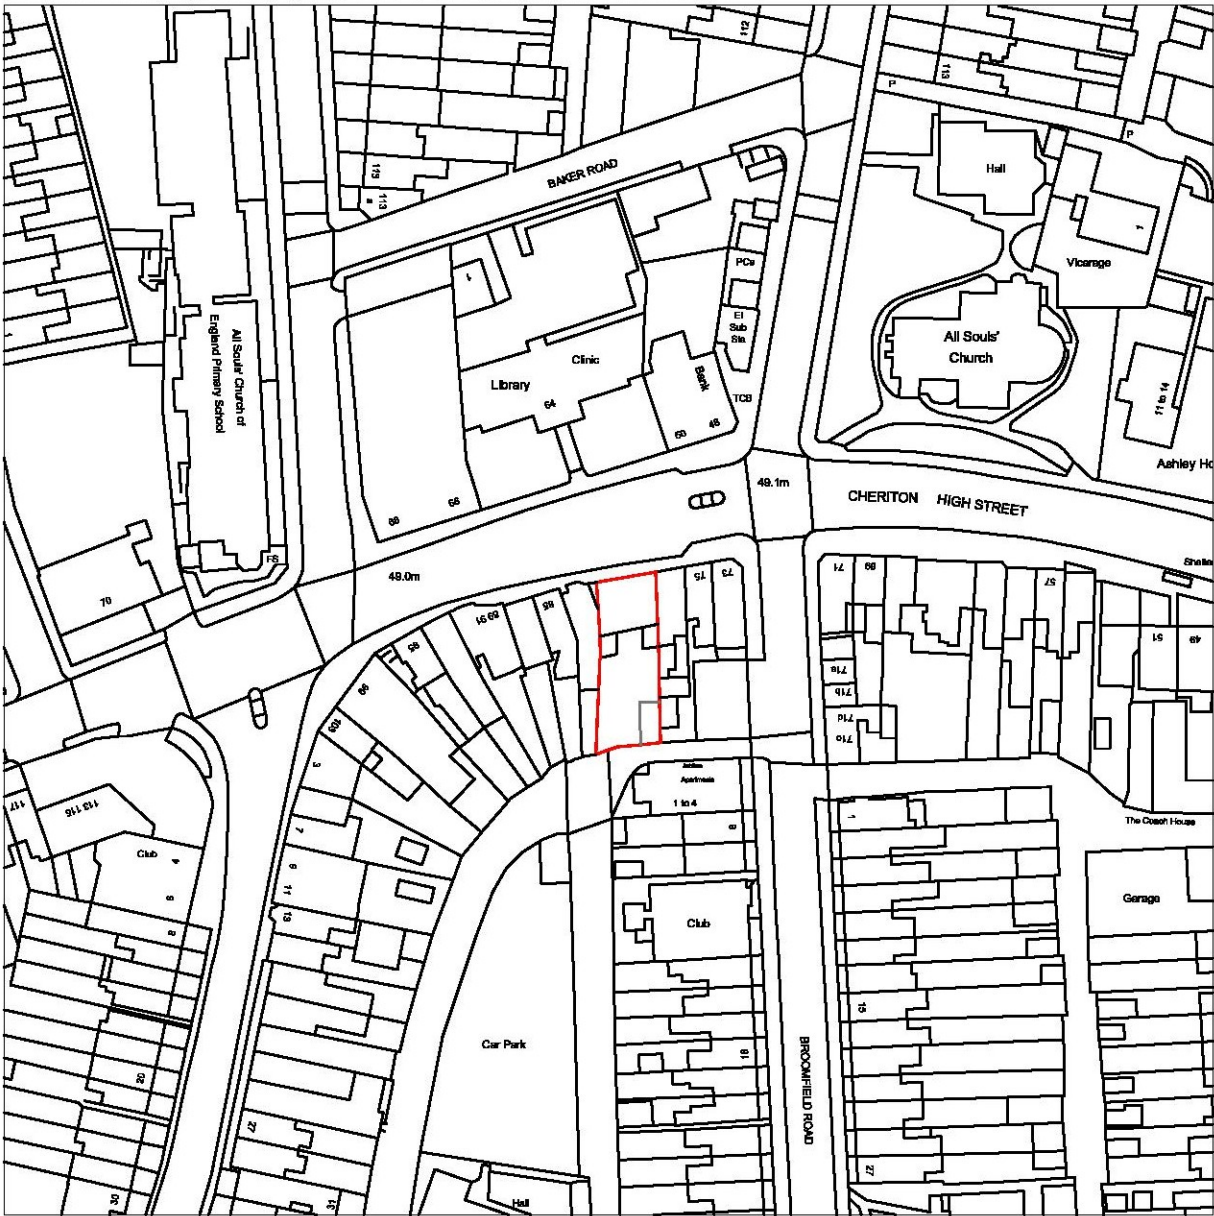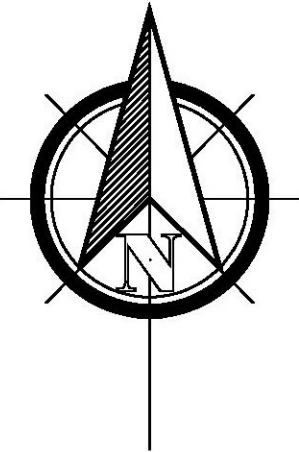

Site Location Plan 1:1250

