


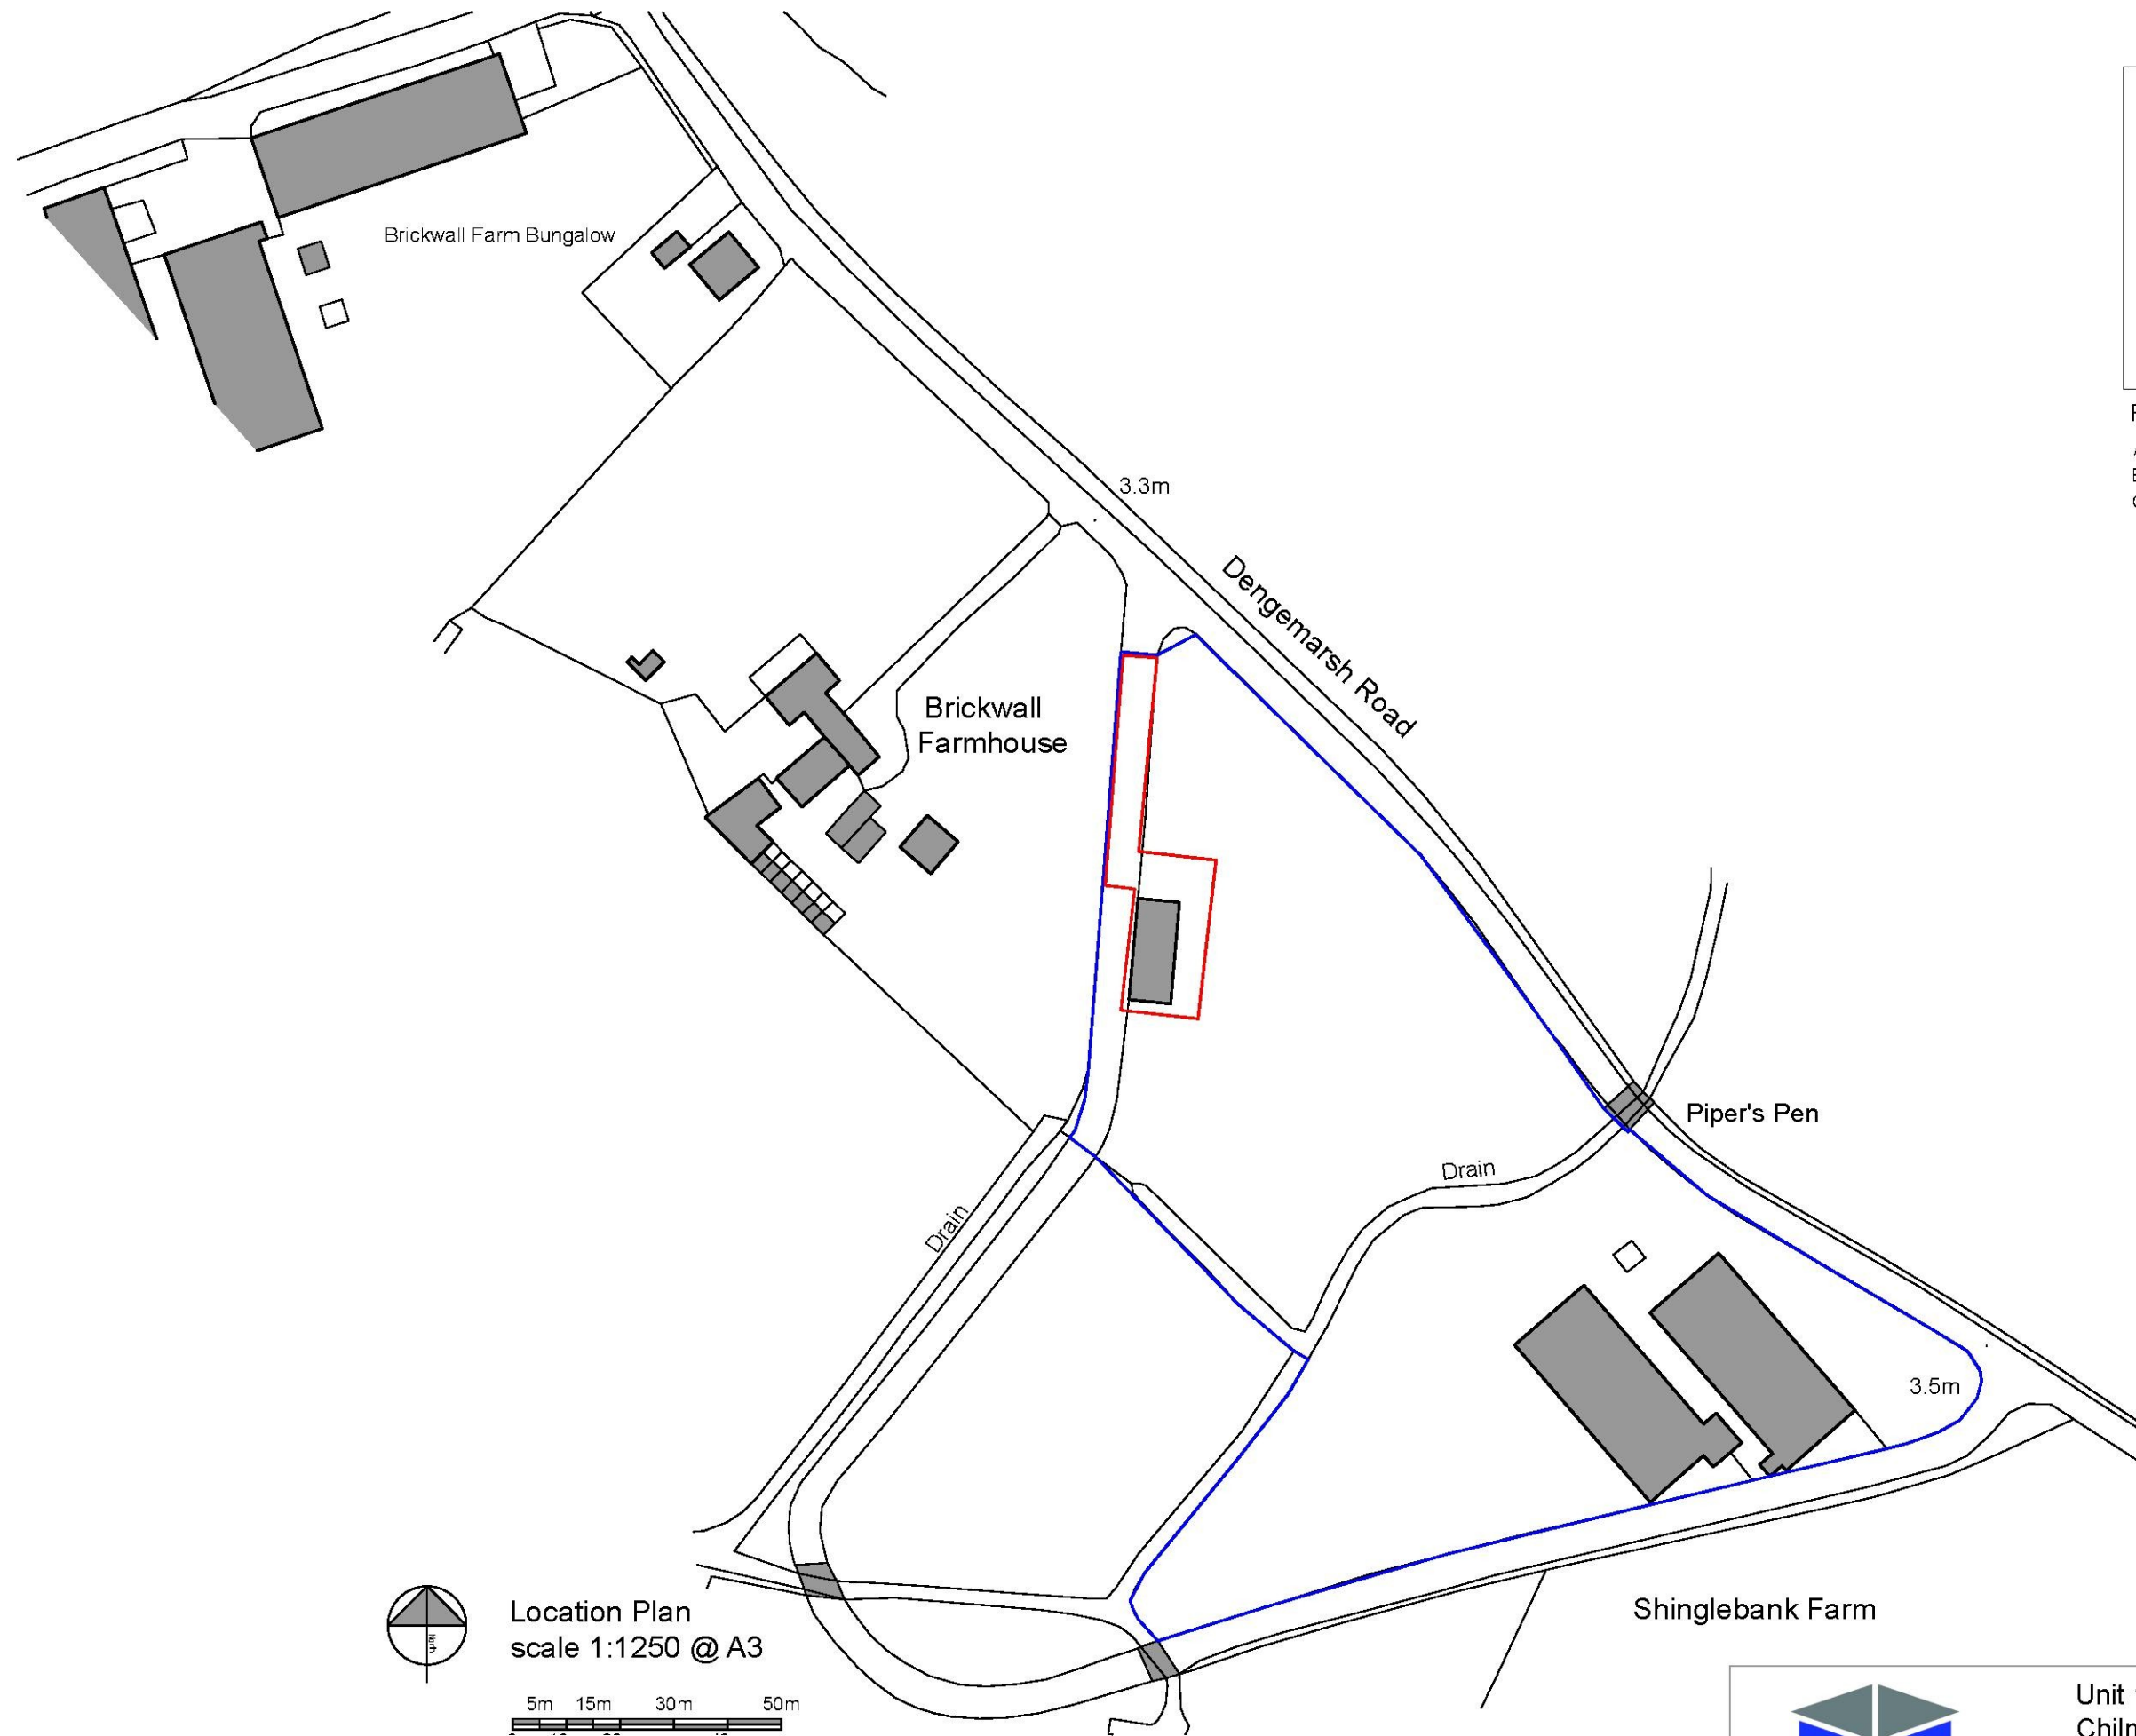

NOTES		
- Do not scale drawings. - All dimensions are to be checked on site, including levels and sewer inverts prior to commencement of work and any discrepancies reported to the designer. - All dimensions are in millimetres and are structural unless indicated otherwise. - All works shall be carried out in accordance with the current edition of the Building Regulations and other relevant statutory requirements. - All materials and workmanship shall conform with the relevant British Standard specifications and codes of practice. - This drawing is the sole copyright of architecture2interior design and cannot be used or reproduced without consent ©		

Rev	Date	Note
A	15.03.2017	Revised Scheme
B	21.03.2017	Revised red line
C	25.09.2017	Revised site line

PROJECT	Proposed New Scheme for Mr E Butcher Shinglebank Farm, Dengemarsh Road, Romney Marsh, TN29 9JH	DRAWING NUMBER & REV	P500128 P103-PL01 Rev C
DRAWING	Proposed Location Plan Scale 1:1250 @ A3	DATE	Mar 2017



Unit 1 New Street Farm
Chilmington Green Road
Great Chart Ashford
Kent TN23 3DL

T: 01233 614700 F:01233 638026