


SITE LOCATION: 1:1250

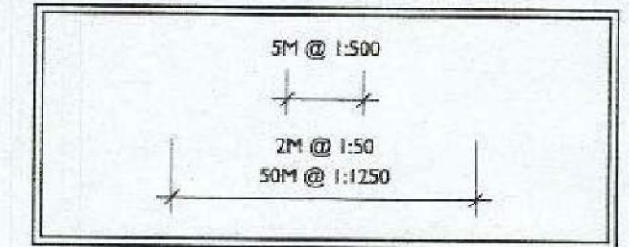

VALE
GARDEN
HOUSES
LTD

LONDONTHORPE ROAD
GRANTHAM
LINCOLNSHIRE, NG31 9SJ
TEL: 01476 364433 FAX: 01476 578555

NOTE:
BASEWORKS ARE TO BE SET OUT ONLY TO
FOUNDATION DRAWINGS. CONTRACTORS AND
ERECTORS MUST VERIFY ALL DIMENSIONS ON
SITE BEFORE WORK COMMENCES.

THIS DRAWING, ITS DESIGN AND APPLICATION
TO SITE, AND ITS COMPONENTS REMAINS THE
PROPERTY OF VALE GARDEN HOUSES LTD,
AND MAY NOT BE REPRODUCED IN ANY WAY
WITHOUT PRIOR CONSENT

Rev	Date	Details


CLIENT
MR DUTNELL
THE FARMHOUSE
ACRIS MEWS
ACRIS
FOLKESTONE
CT18 8JZ

DATE: 25/09/2017

DRWG NO. NT757-2A

©Crown copyright 2017
All rights reserved
VGH Licence Number 100045381

BLOCK PLAN - 1:500 EXISTING

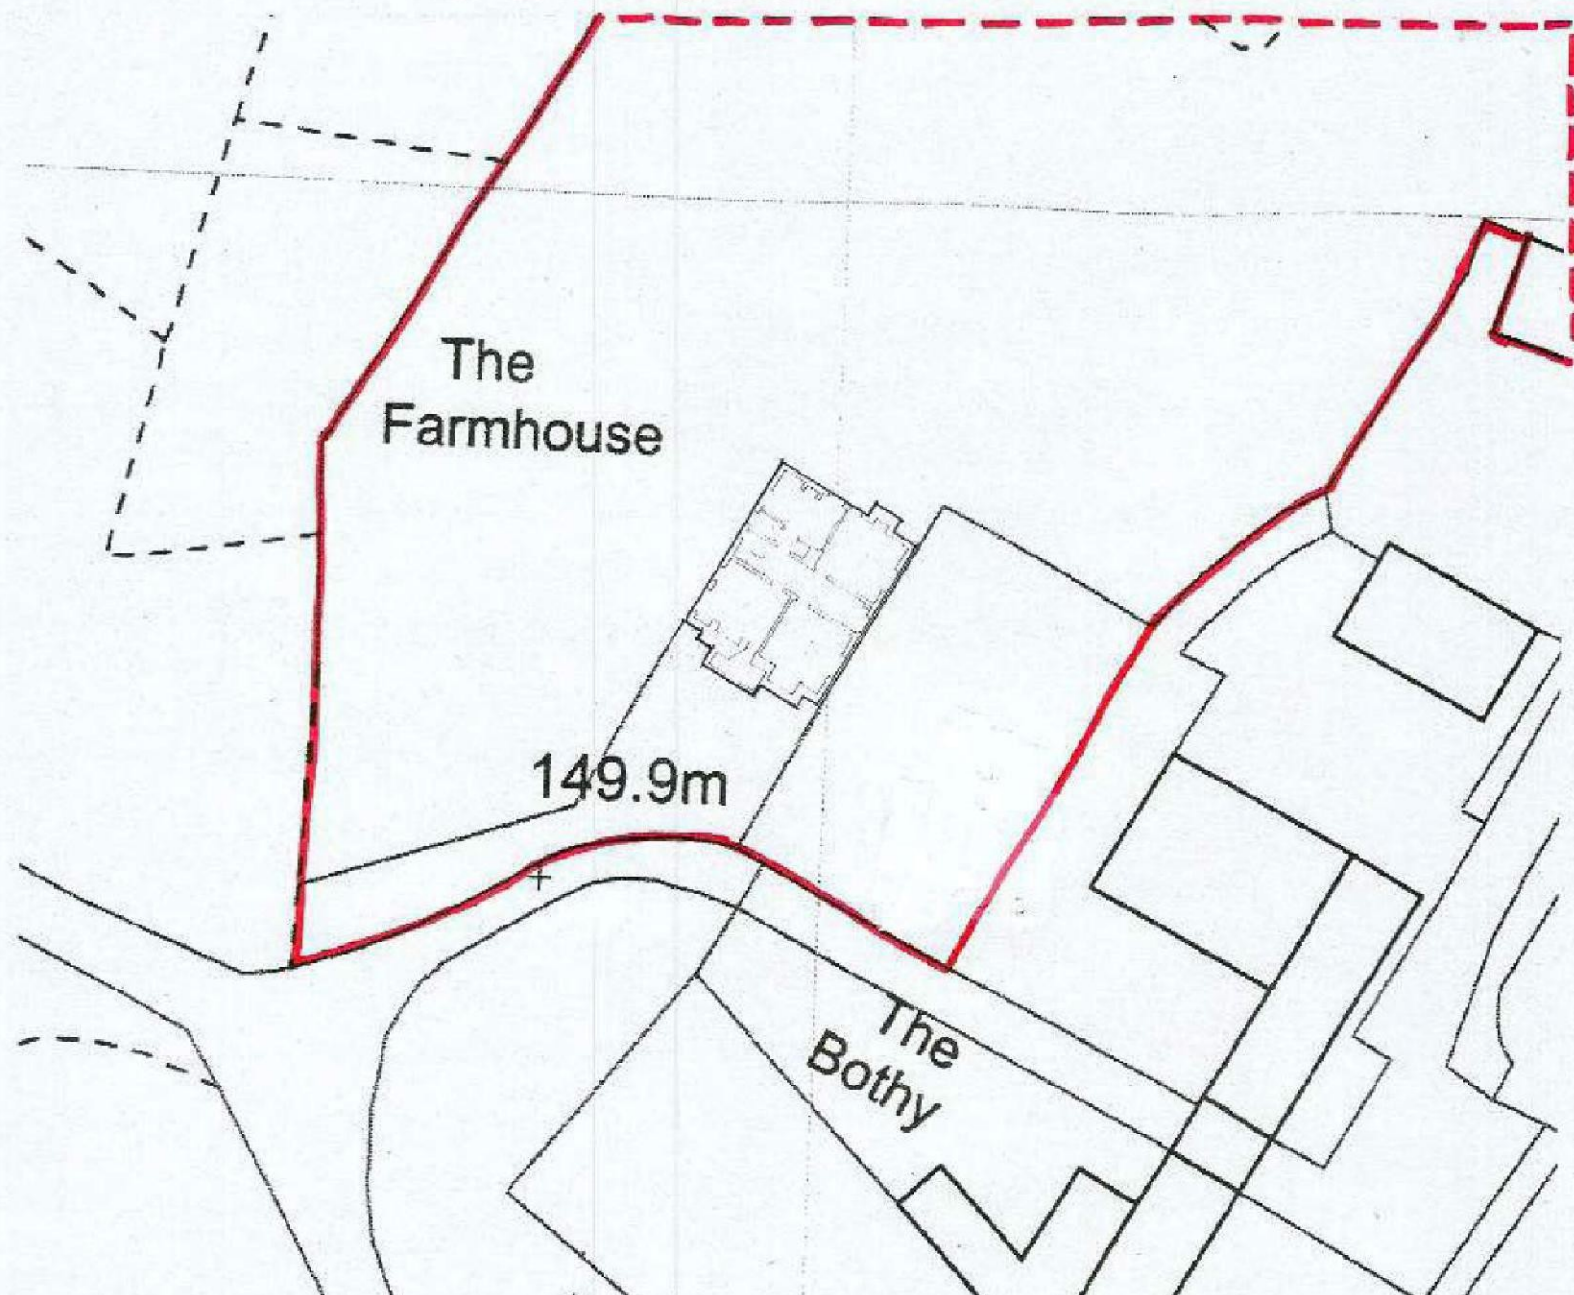

BLOCK PLAN - 1:500 PROPOSED

