


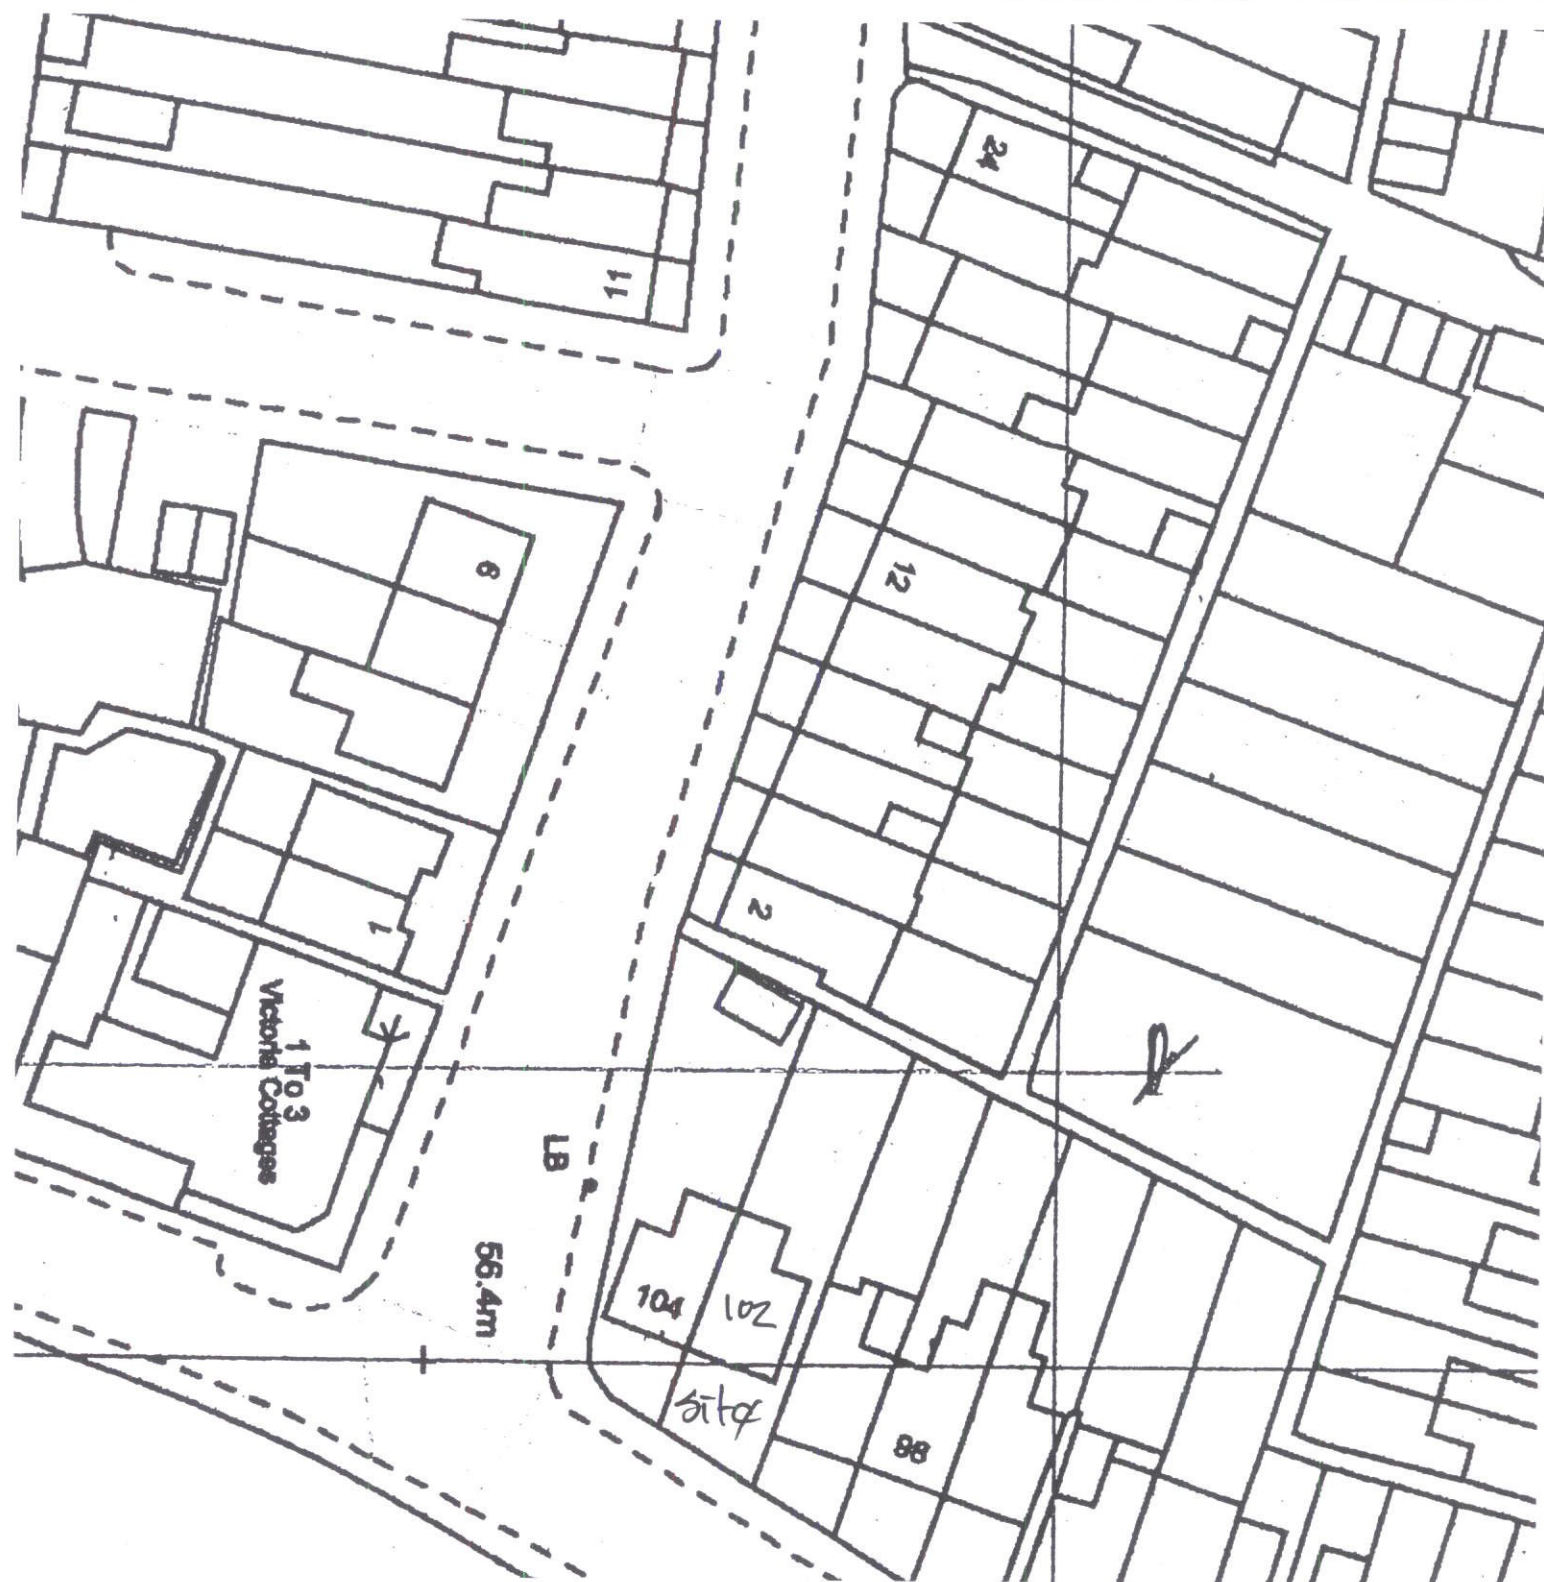

EXISTING BLOCK PLAN
1:500

102, Lisbrough Lane
Chanton

DS/2014/a

23 OCT 2017