


Y10/0786/SH

APPLICATION
31 AUG 2010
VALID

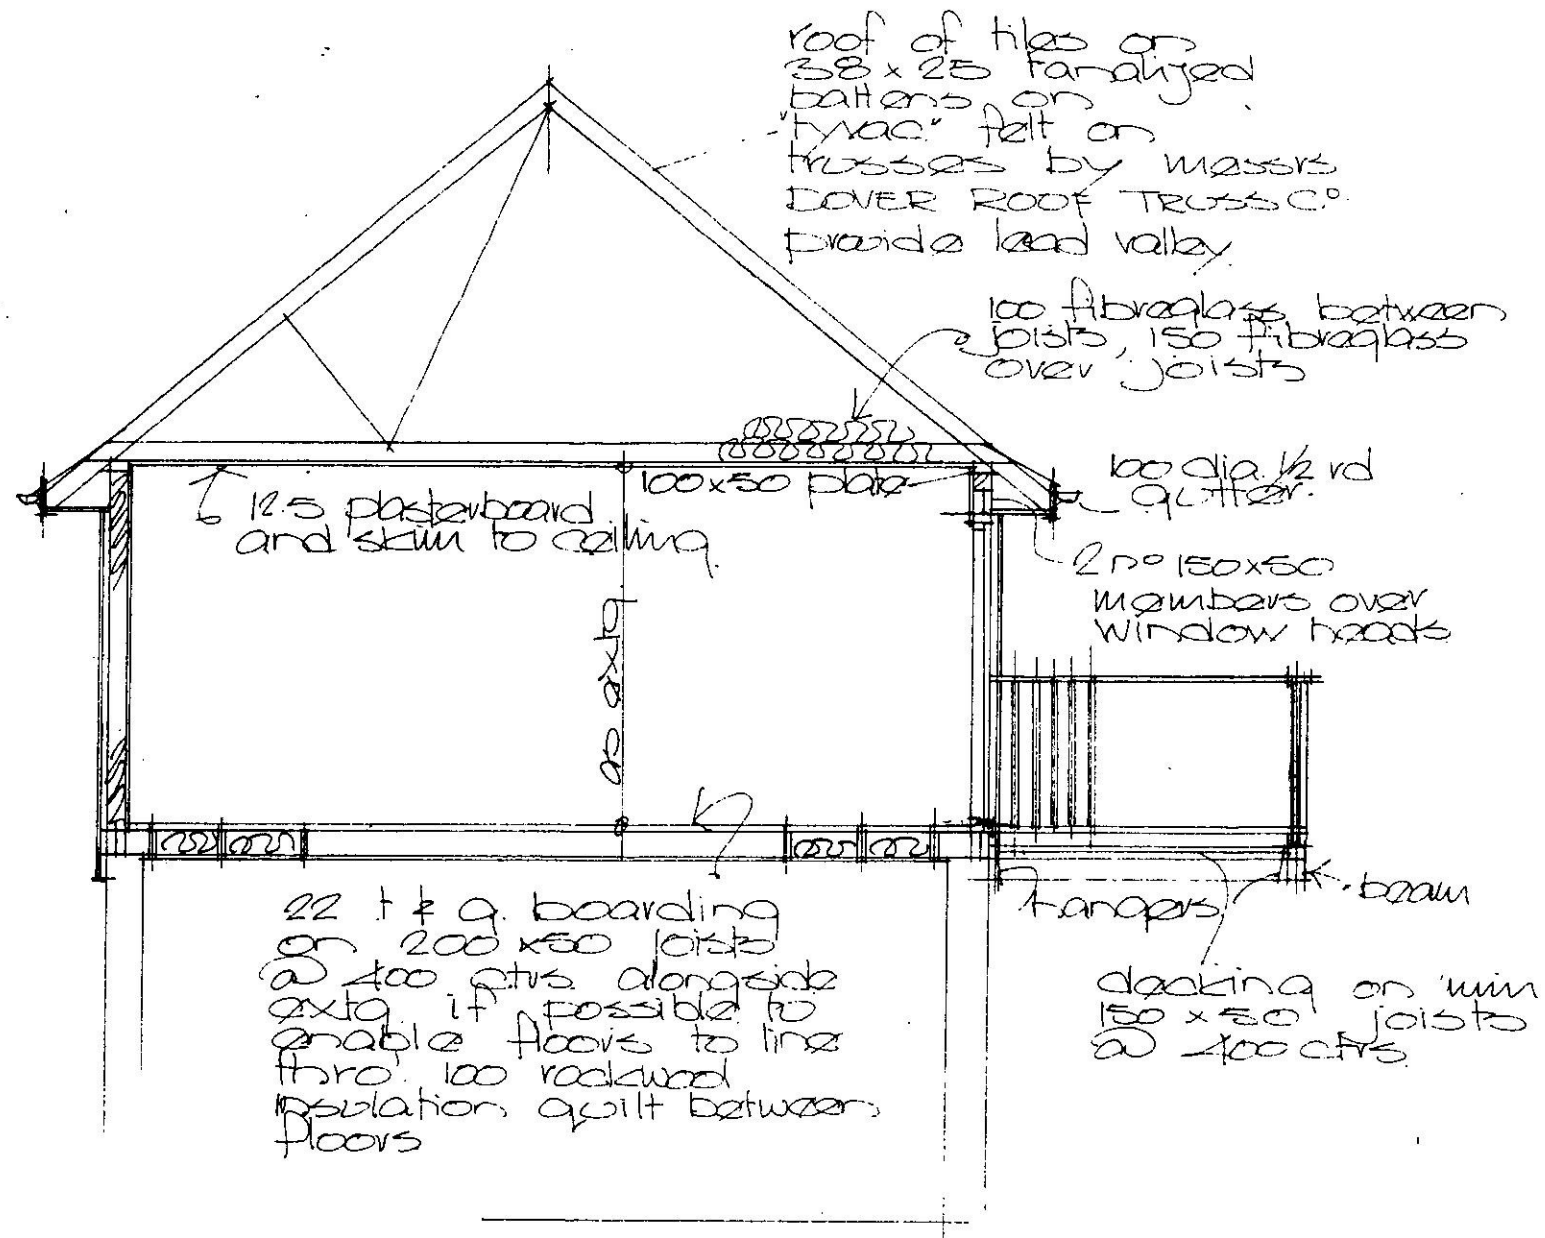

section

PROPOSED EXTENSION TO:-
PADDOCK HOUSE
GRAND PARADE
LITTLESTONE
for MR Brough.

DS/860/ 2