
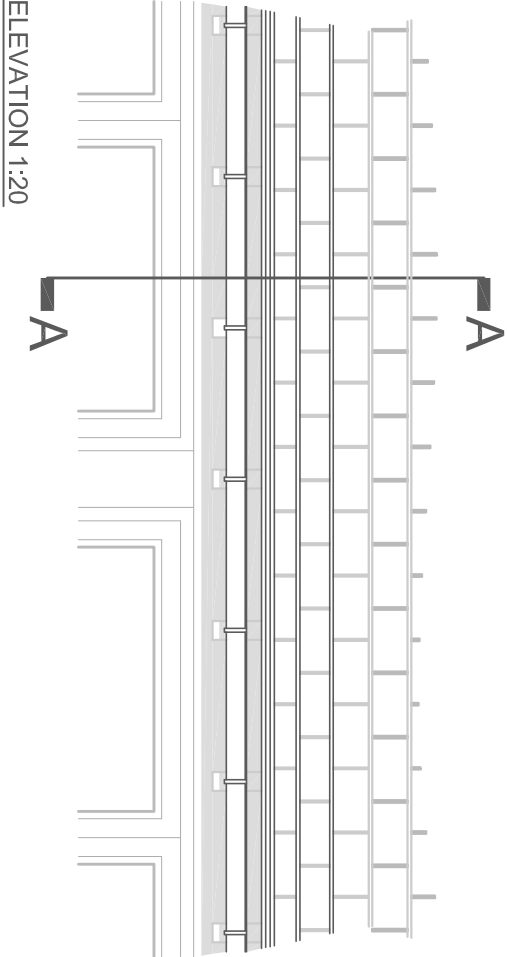


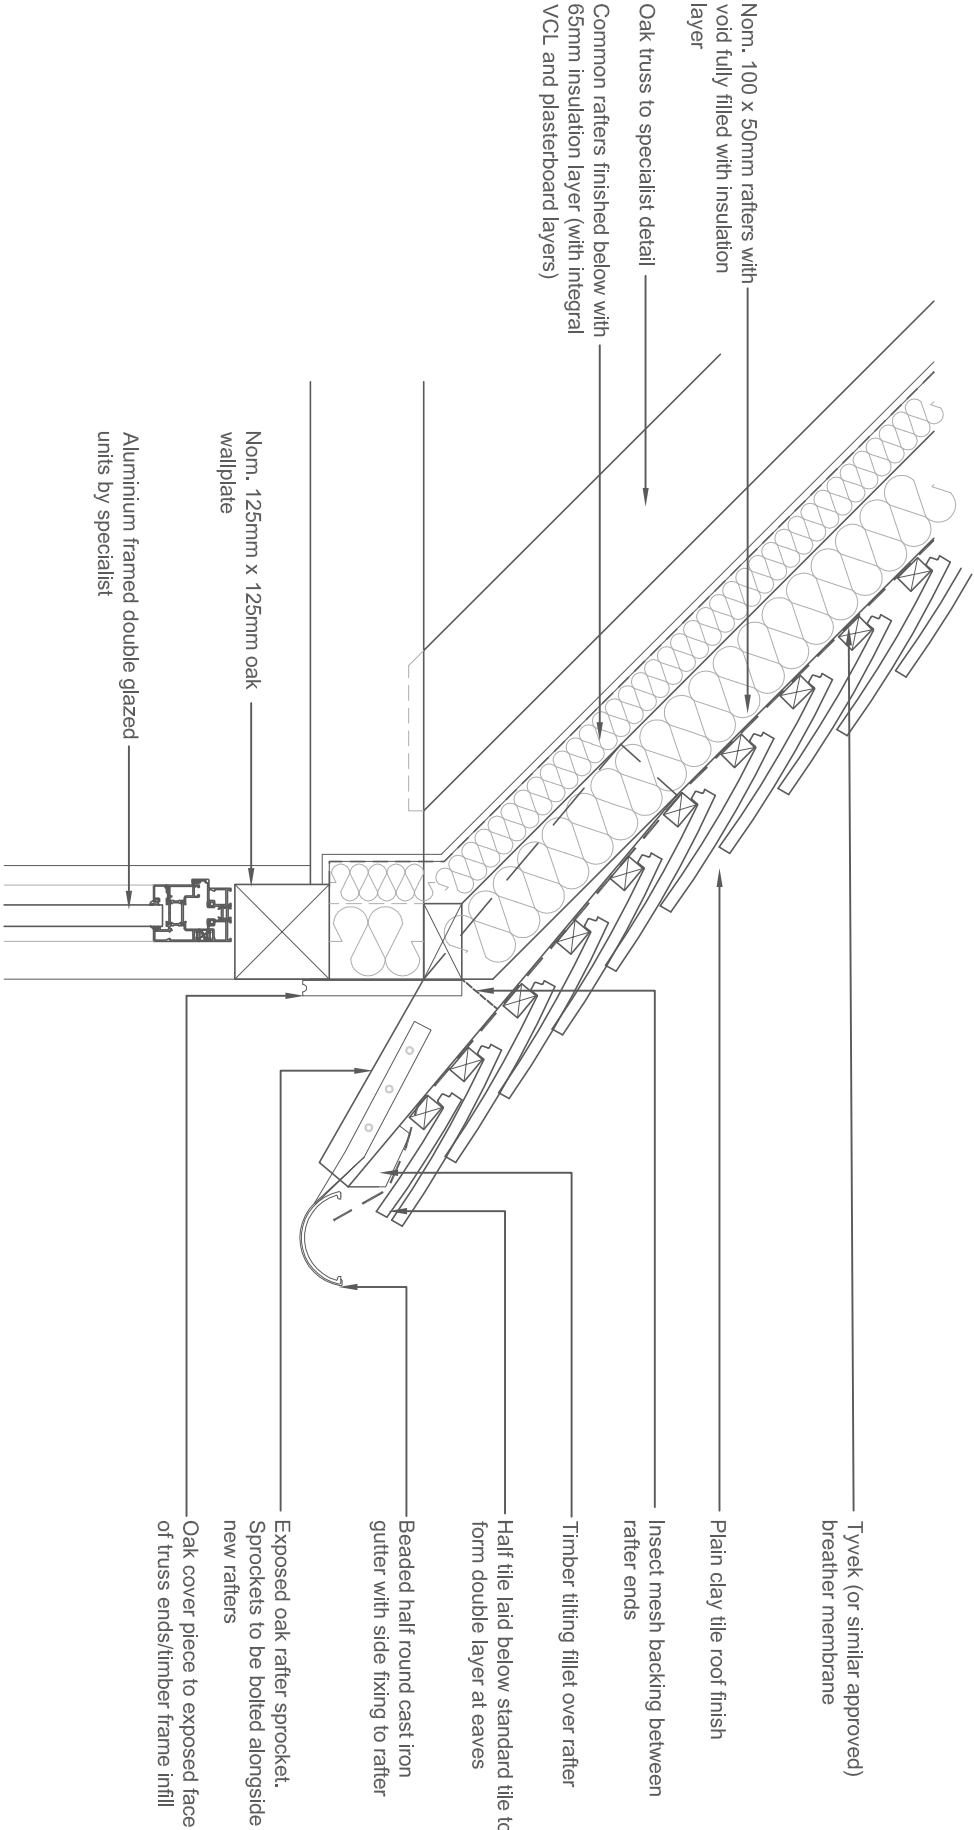

SECTION AA 1:10

PROJECT: Proposed Garden Room at Shilston House Lyminge, Kent CT18 8EE CLIENT: Mr & Mrs Barnes		TITLE: Proposed Eaves Detail		SCALE: 1:10/20 (A3)		JOB NO.: 16/17/50		REV.: B	
				Taylor Roberts Ltd. 2 Dane John, Walling Street, Canterbury, Kent CT1 2QU Tel: 01227 45 75 45 Fax: 01227 63 68 07 E-mail: enquiries@taylorroberts.co.uk Web: www.taylorroberts.co.uk		B Sprocket detail amended tk tk 27.11.17		A Roof pitch amended tk tk 13.11.17	