


project					drawing title
client	Mrs S. Epps				Proposed Block Plan
project title	3 High Street, New Romney, Kent, TN28 8BU				
scale (A1)	date	project no.	drawing no.	revision	
1:200	Dec 2017	JPD1708	02	A	

notes

Do not scale from this drawing. All dimensions are to be checked on site prior to work commencing or preparation of shop working drawings - any discrepancies should be notified immediately. This drawing is the copyright of JPD Architecture UK Ltd and should not be reproduced without prior written approval. This drawing is to be read in conjunction with all relevant specifications.

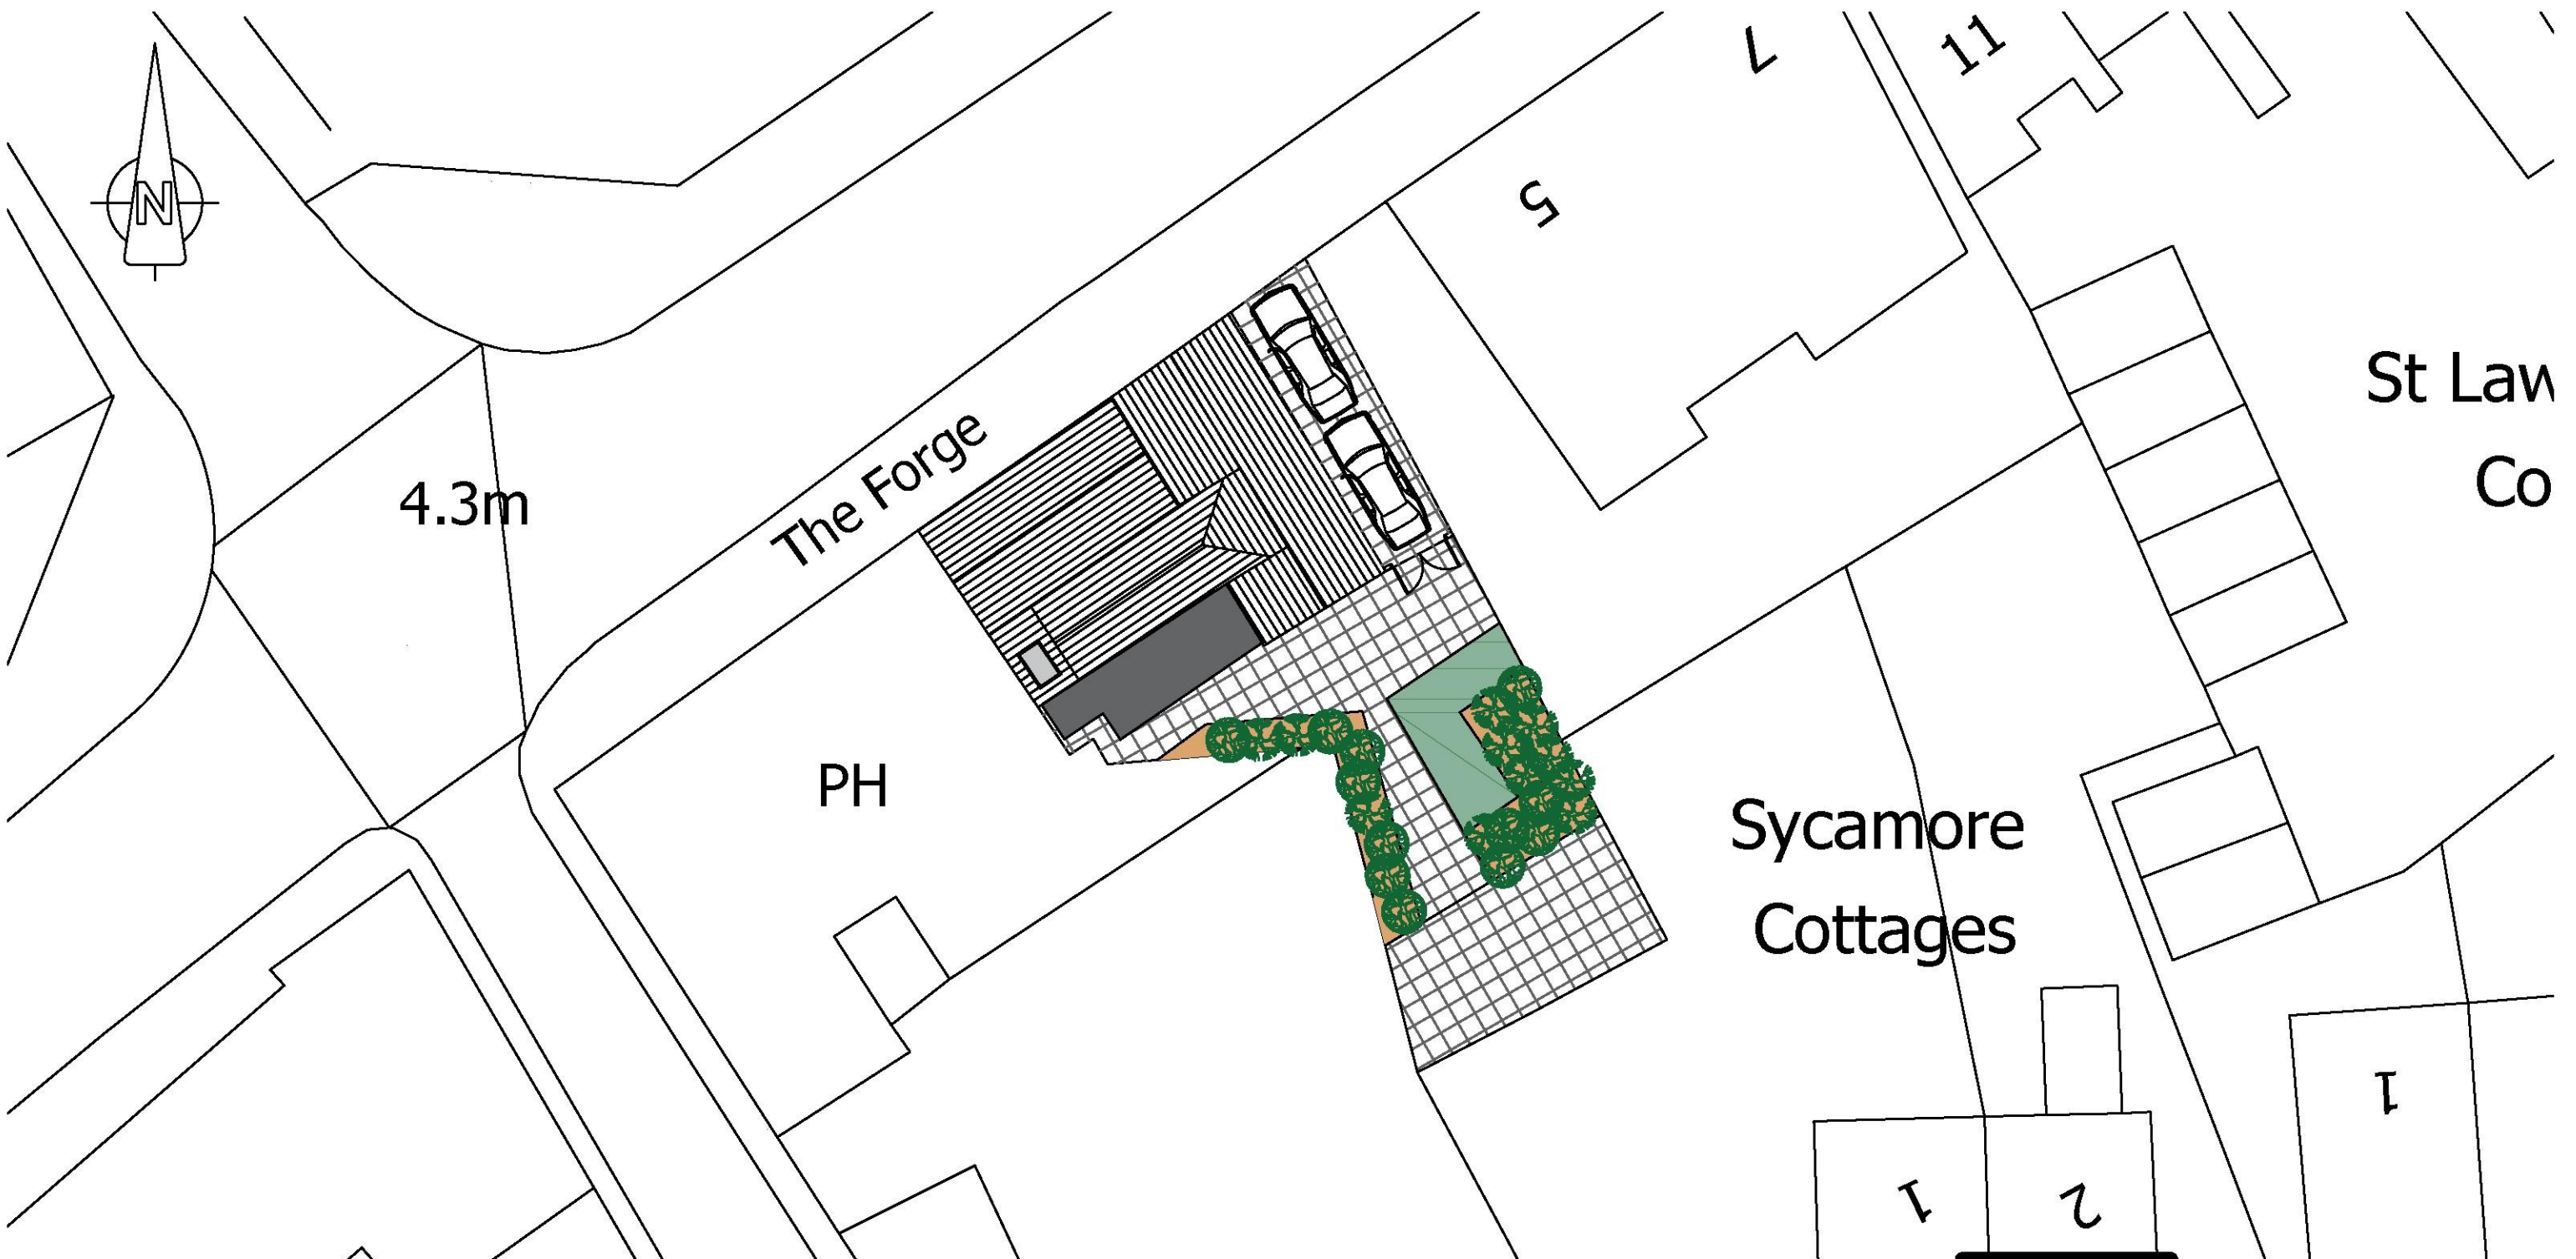

The Studio, Tower Farm House,
Faversham Road, Boughton Aluph,
Ashford, Kent, TN25 4HT
e: thestudio@jpdarch.co.uk t: 01 233 639822
w: www.jpdarchitecture.co.uk