


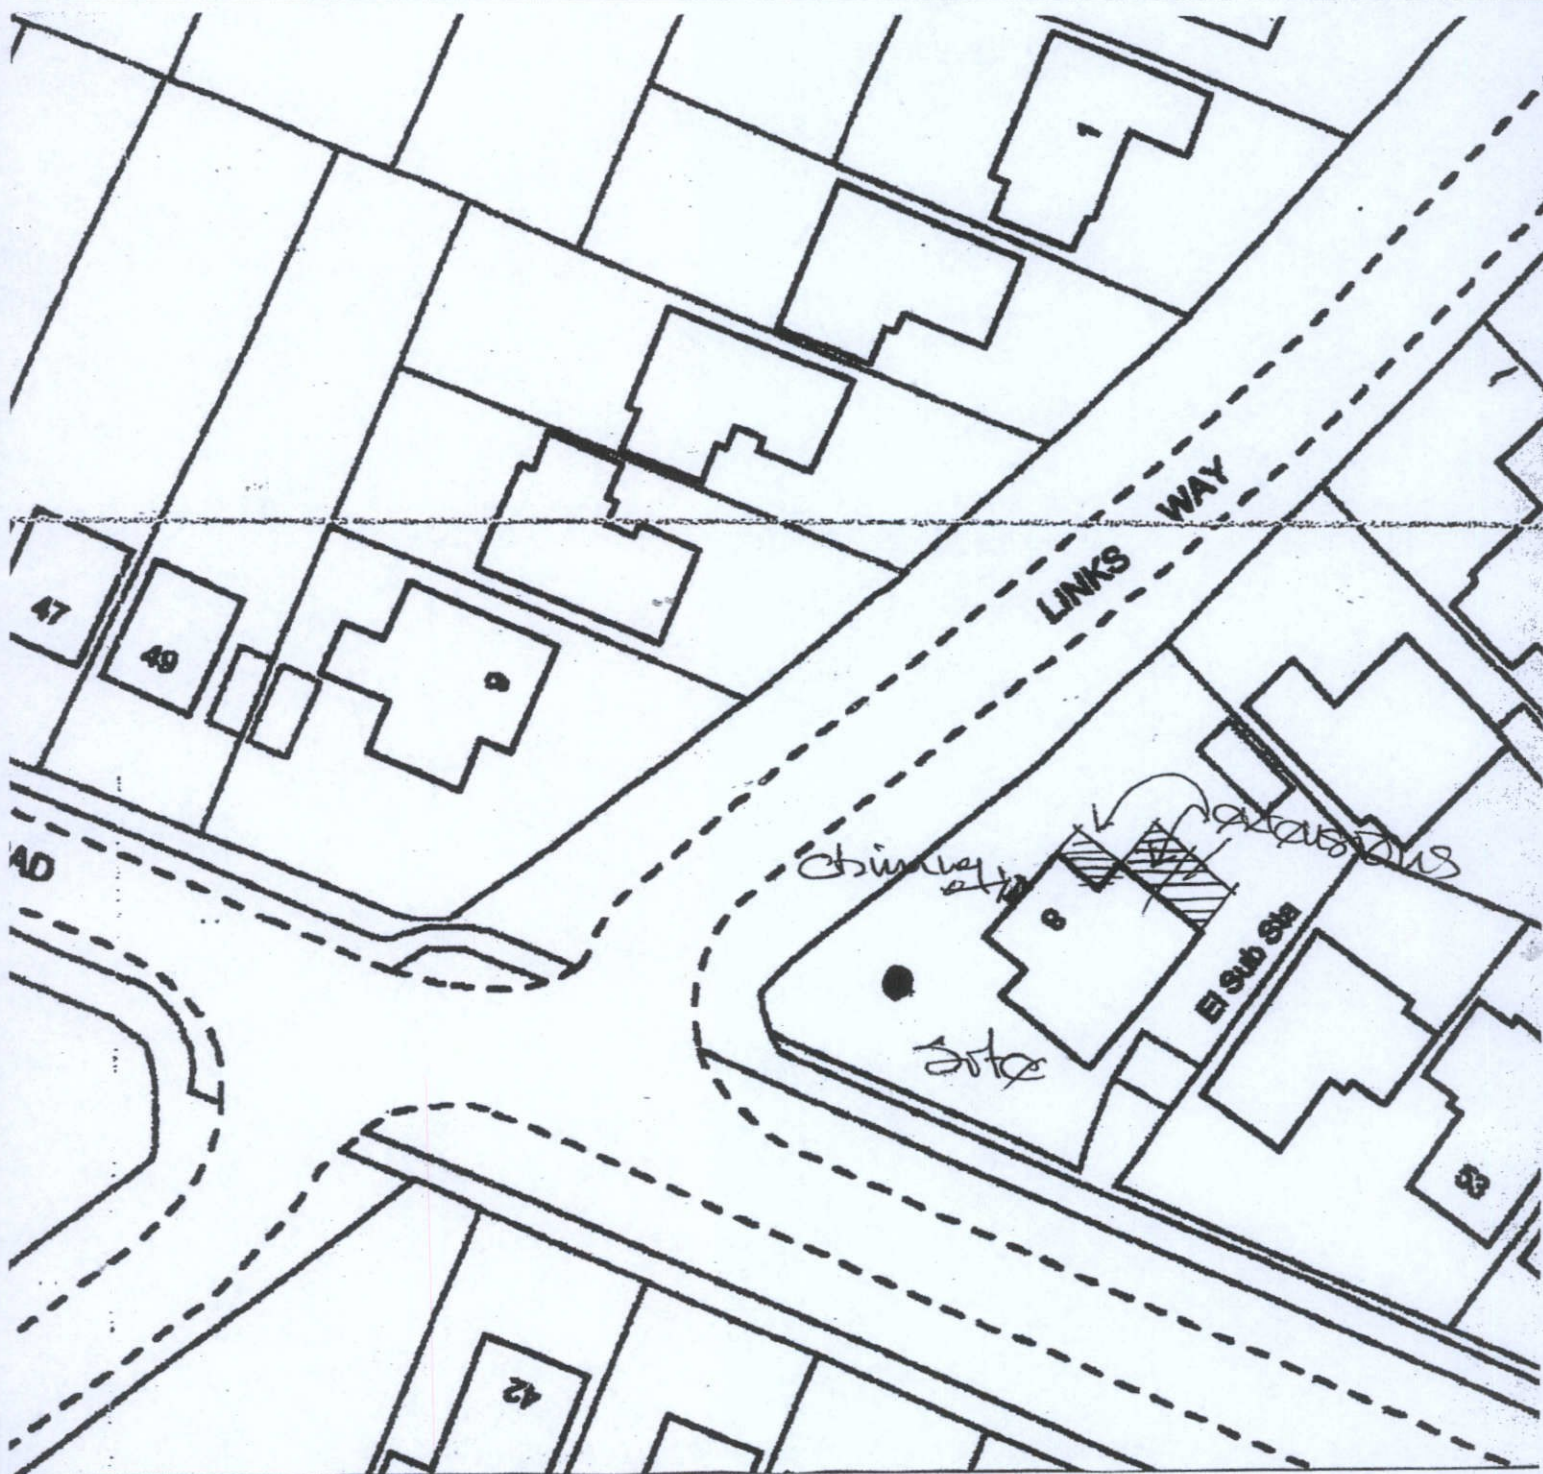

Corporate Post Room
30 JAN 2018

PROPOSED Block PLAN
1:500

8, Links Way
Littleborough

DS/2034/c