



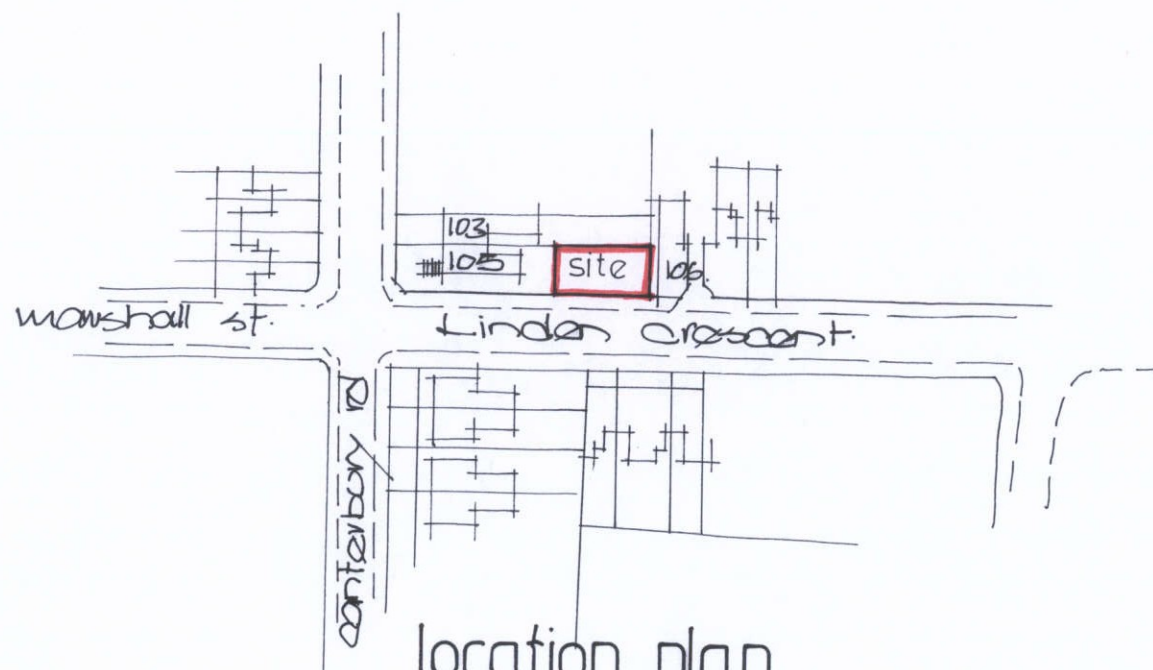

location plan
1:1250

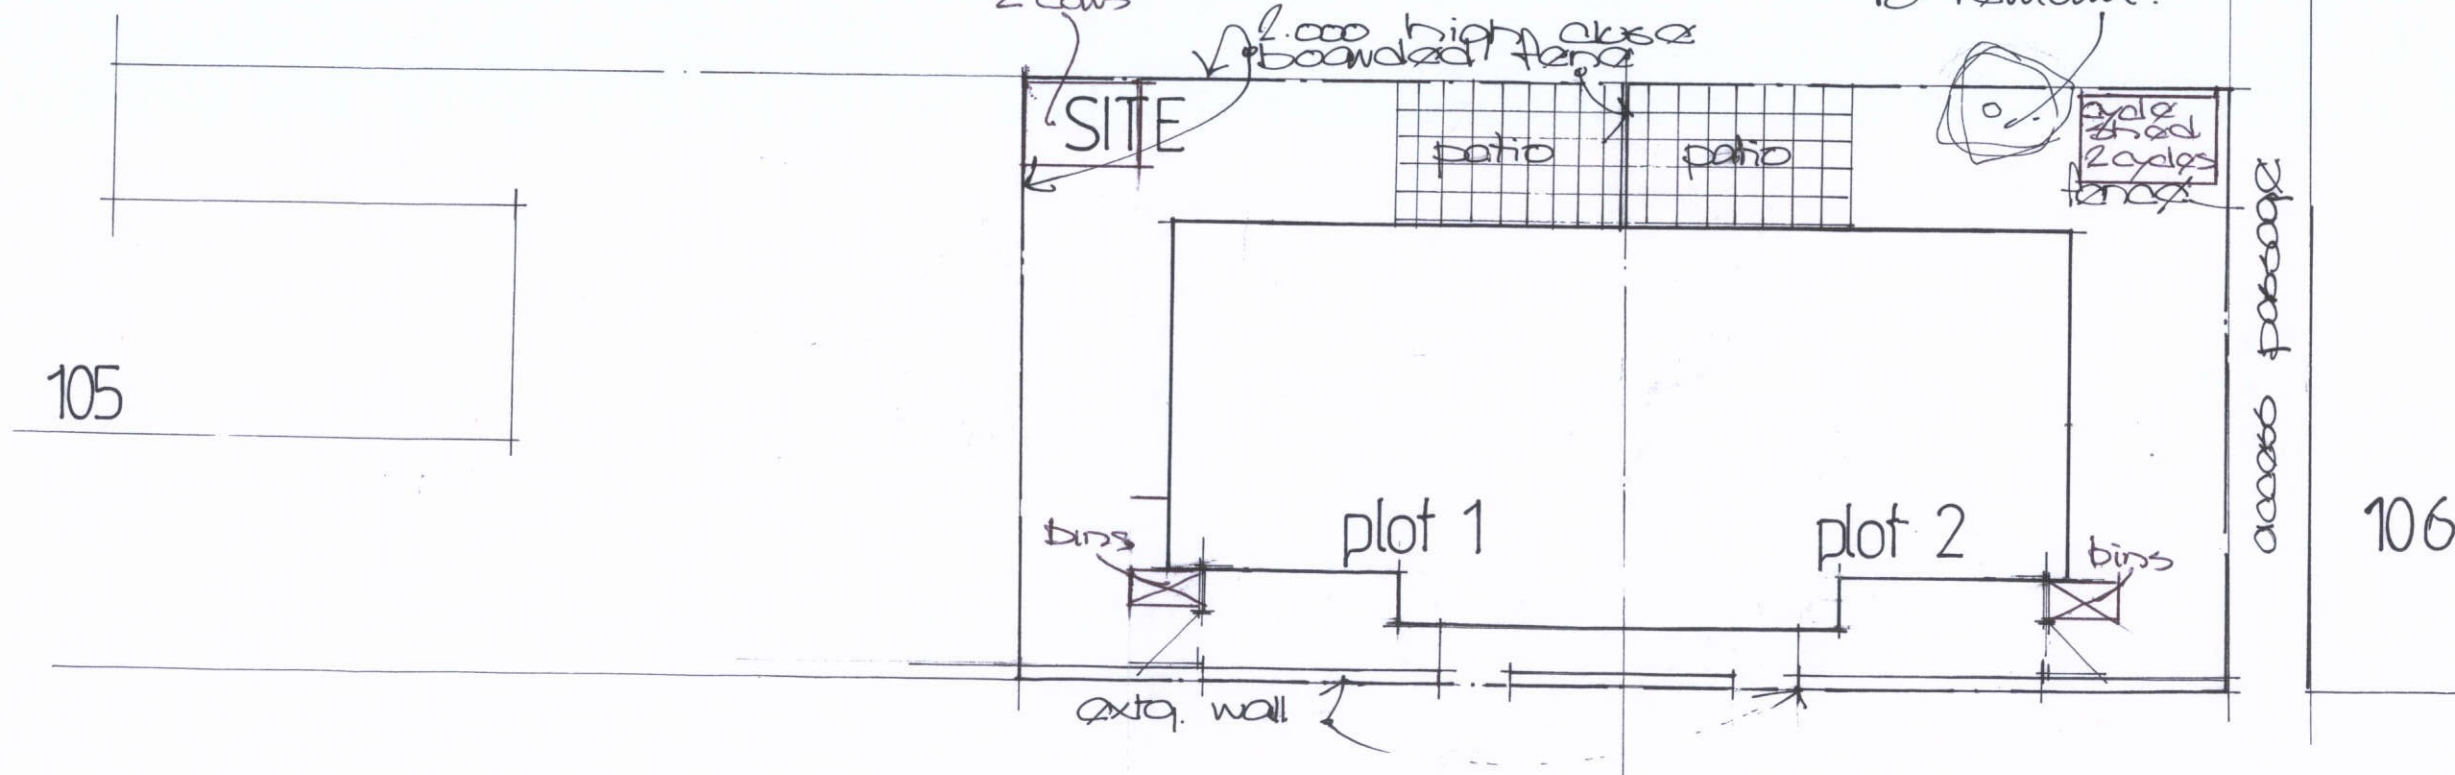

06 FEB 2018