
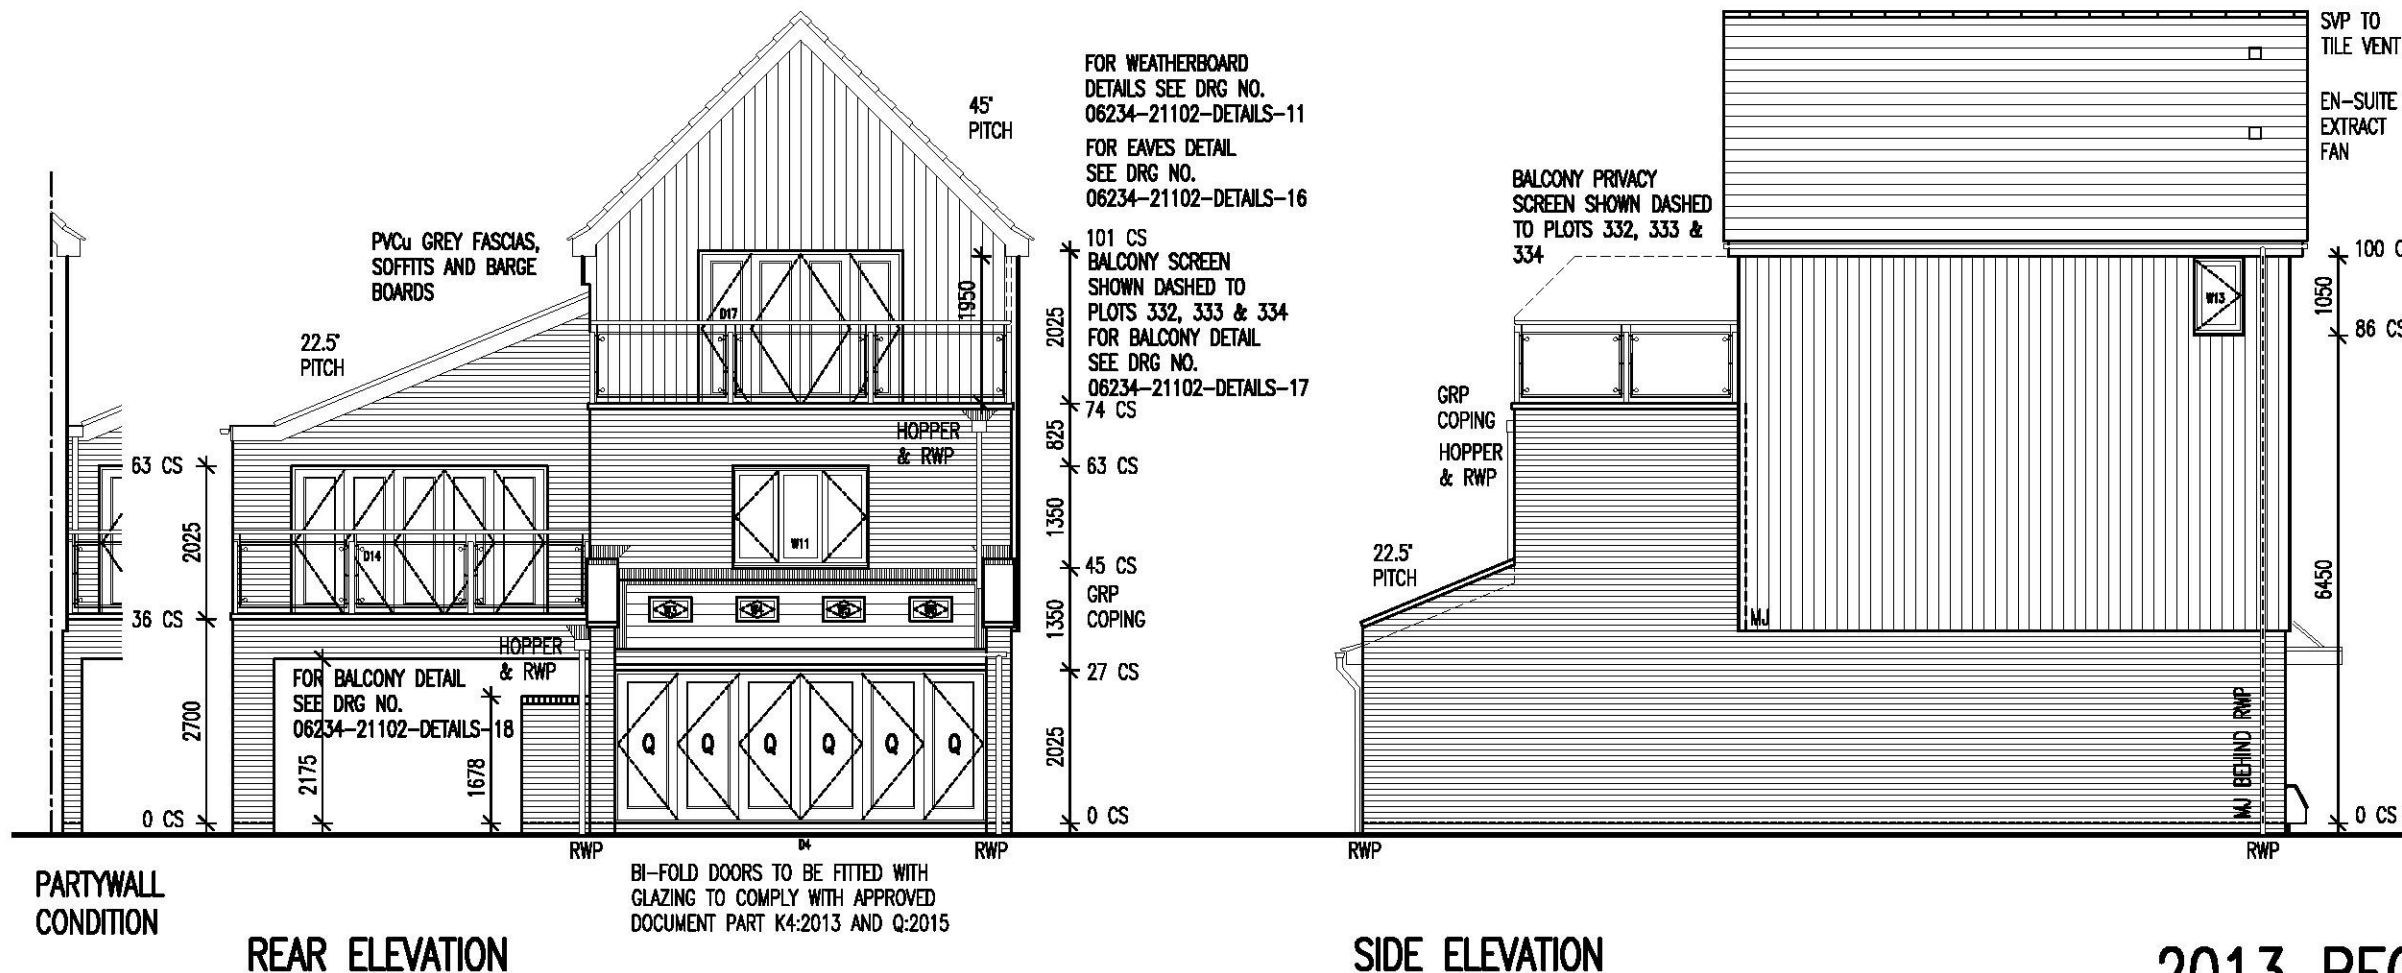


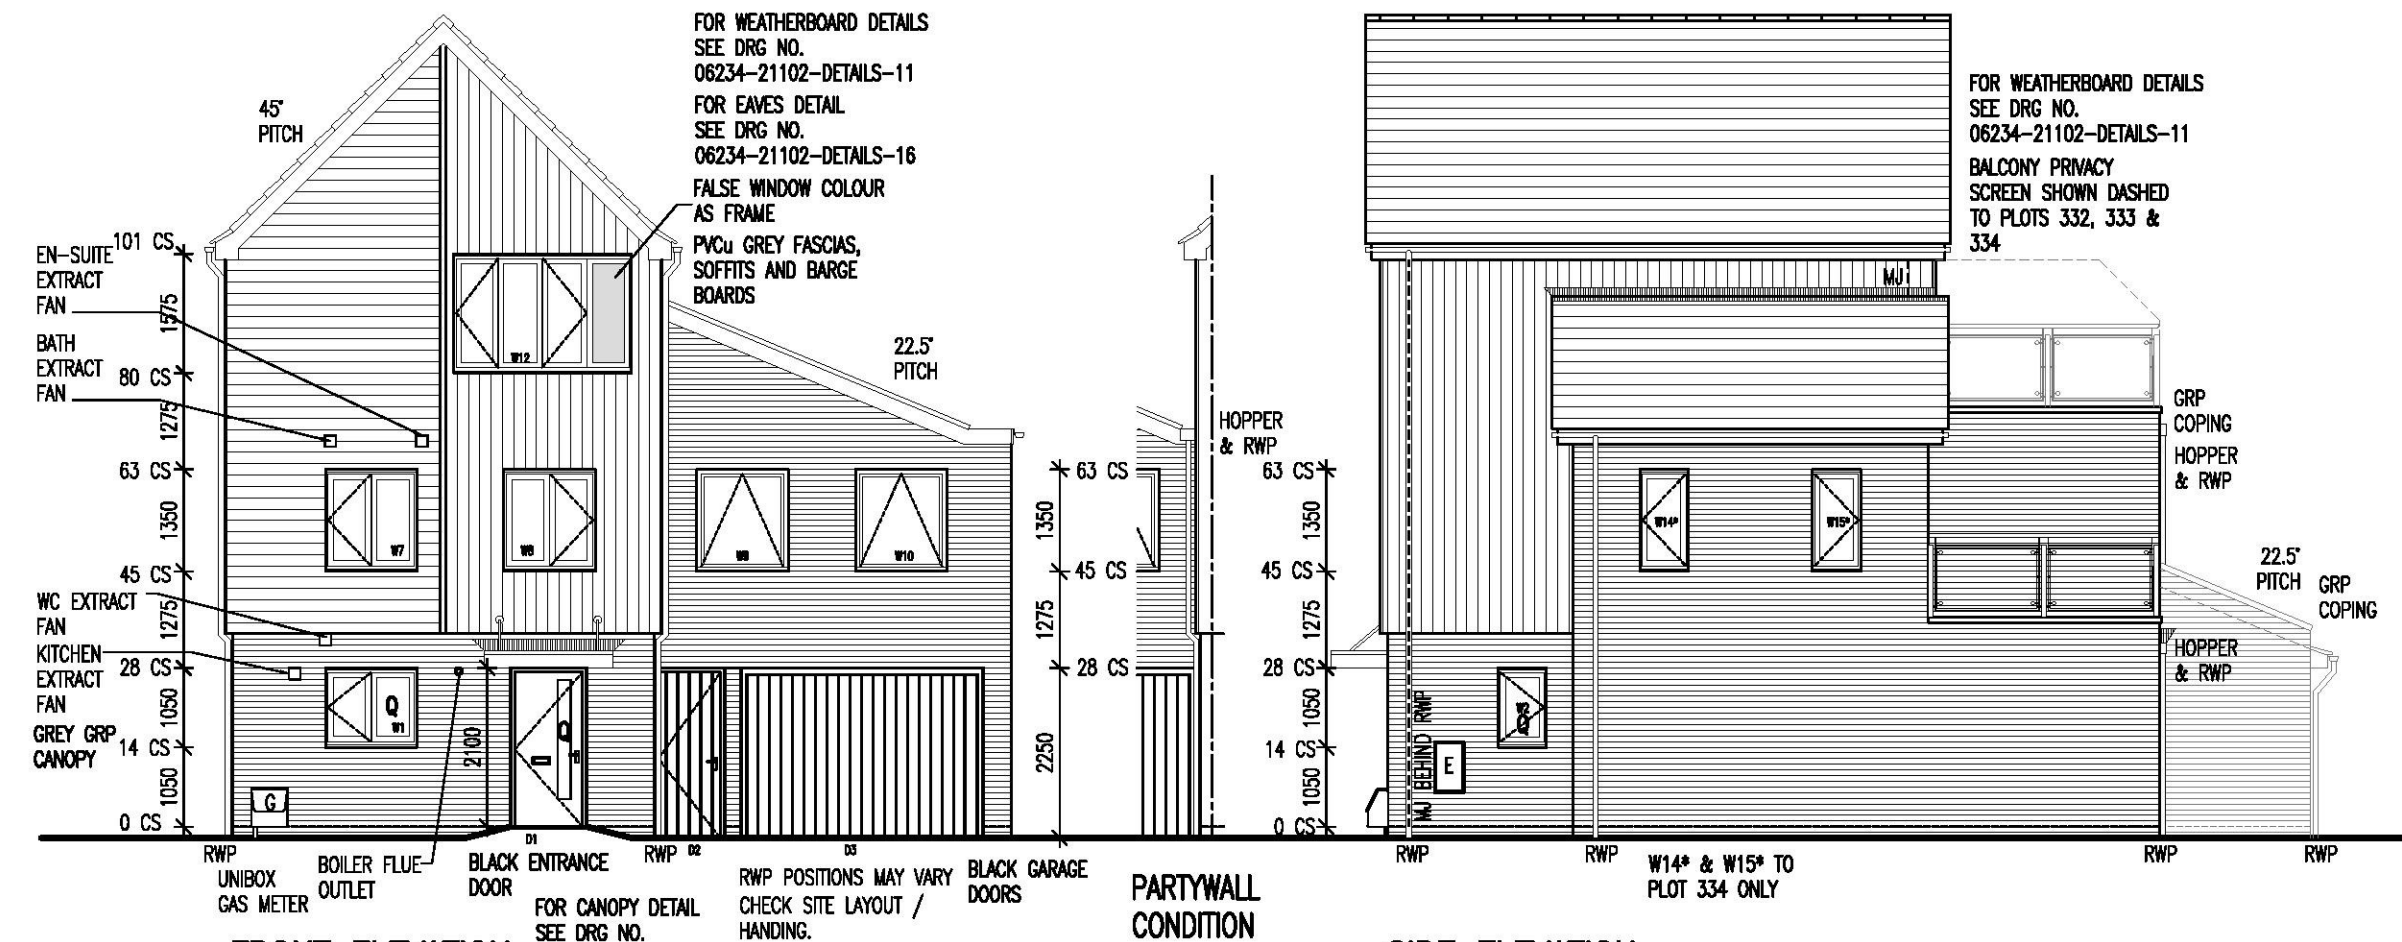

Taylor Wimpey Health, Safety & Environmental Information	
Extracted from the Significant Risk Register of the Taylor Wimpey 3/4BTH Product Risk Assessment Document	
1. Increased risk of 2 storey fall when temporary boarding & joists are removed from stairwell opening when fitting staircase	
2. Consider manual handling operation when transferring plasterboard from one storey to another on a winder staircase	
NOTE: Contractors to discuss above risk with the Site Manager in conjunction with the TWHSE Manual before commencing work	
All works must be carried out by a competent contractor working to an agreed safe system of work which reflects the controls highlighted above	

Taylor Wimpey	
Taylor Wimpey South East Weald Court, 103 Tonbridge Road, Hildenborough, Tonbridge, Kent TN11 9HL Tel: 01732 836000 Fax: 01732 836030 www.taylorwimpey.co.uk	
Title:	
3/4BTH	
PHASE 1D - NORTHERN TRAINING AREA	
GENERAL ARRANGEMENT	
DETAILED ELEVATIONS	
Plots 331, 332, 333, 334 (AS)	
156.69 sq.m. 1687 sq.ft.	
Dwg No:	Rev:
06234-21102-3/4BTH-51	P3
Scale: 1:100 @ A3	Date: AUG 2017
Drawn By: CAD	Checked By: CAD
CAD Services - MVM Limited 39 Hartwell Close, Hillfield, Solihull, West Midlands, B91 3YP Tel: 07711 482067 Email: info@cadservicesmvmtd.co.uk	

2013 REGS