


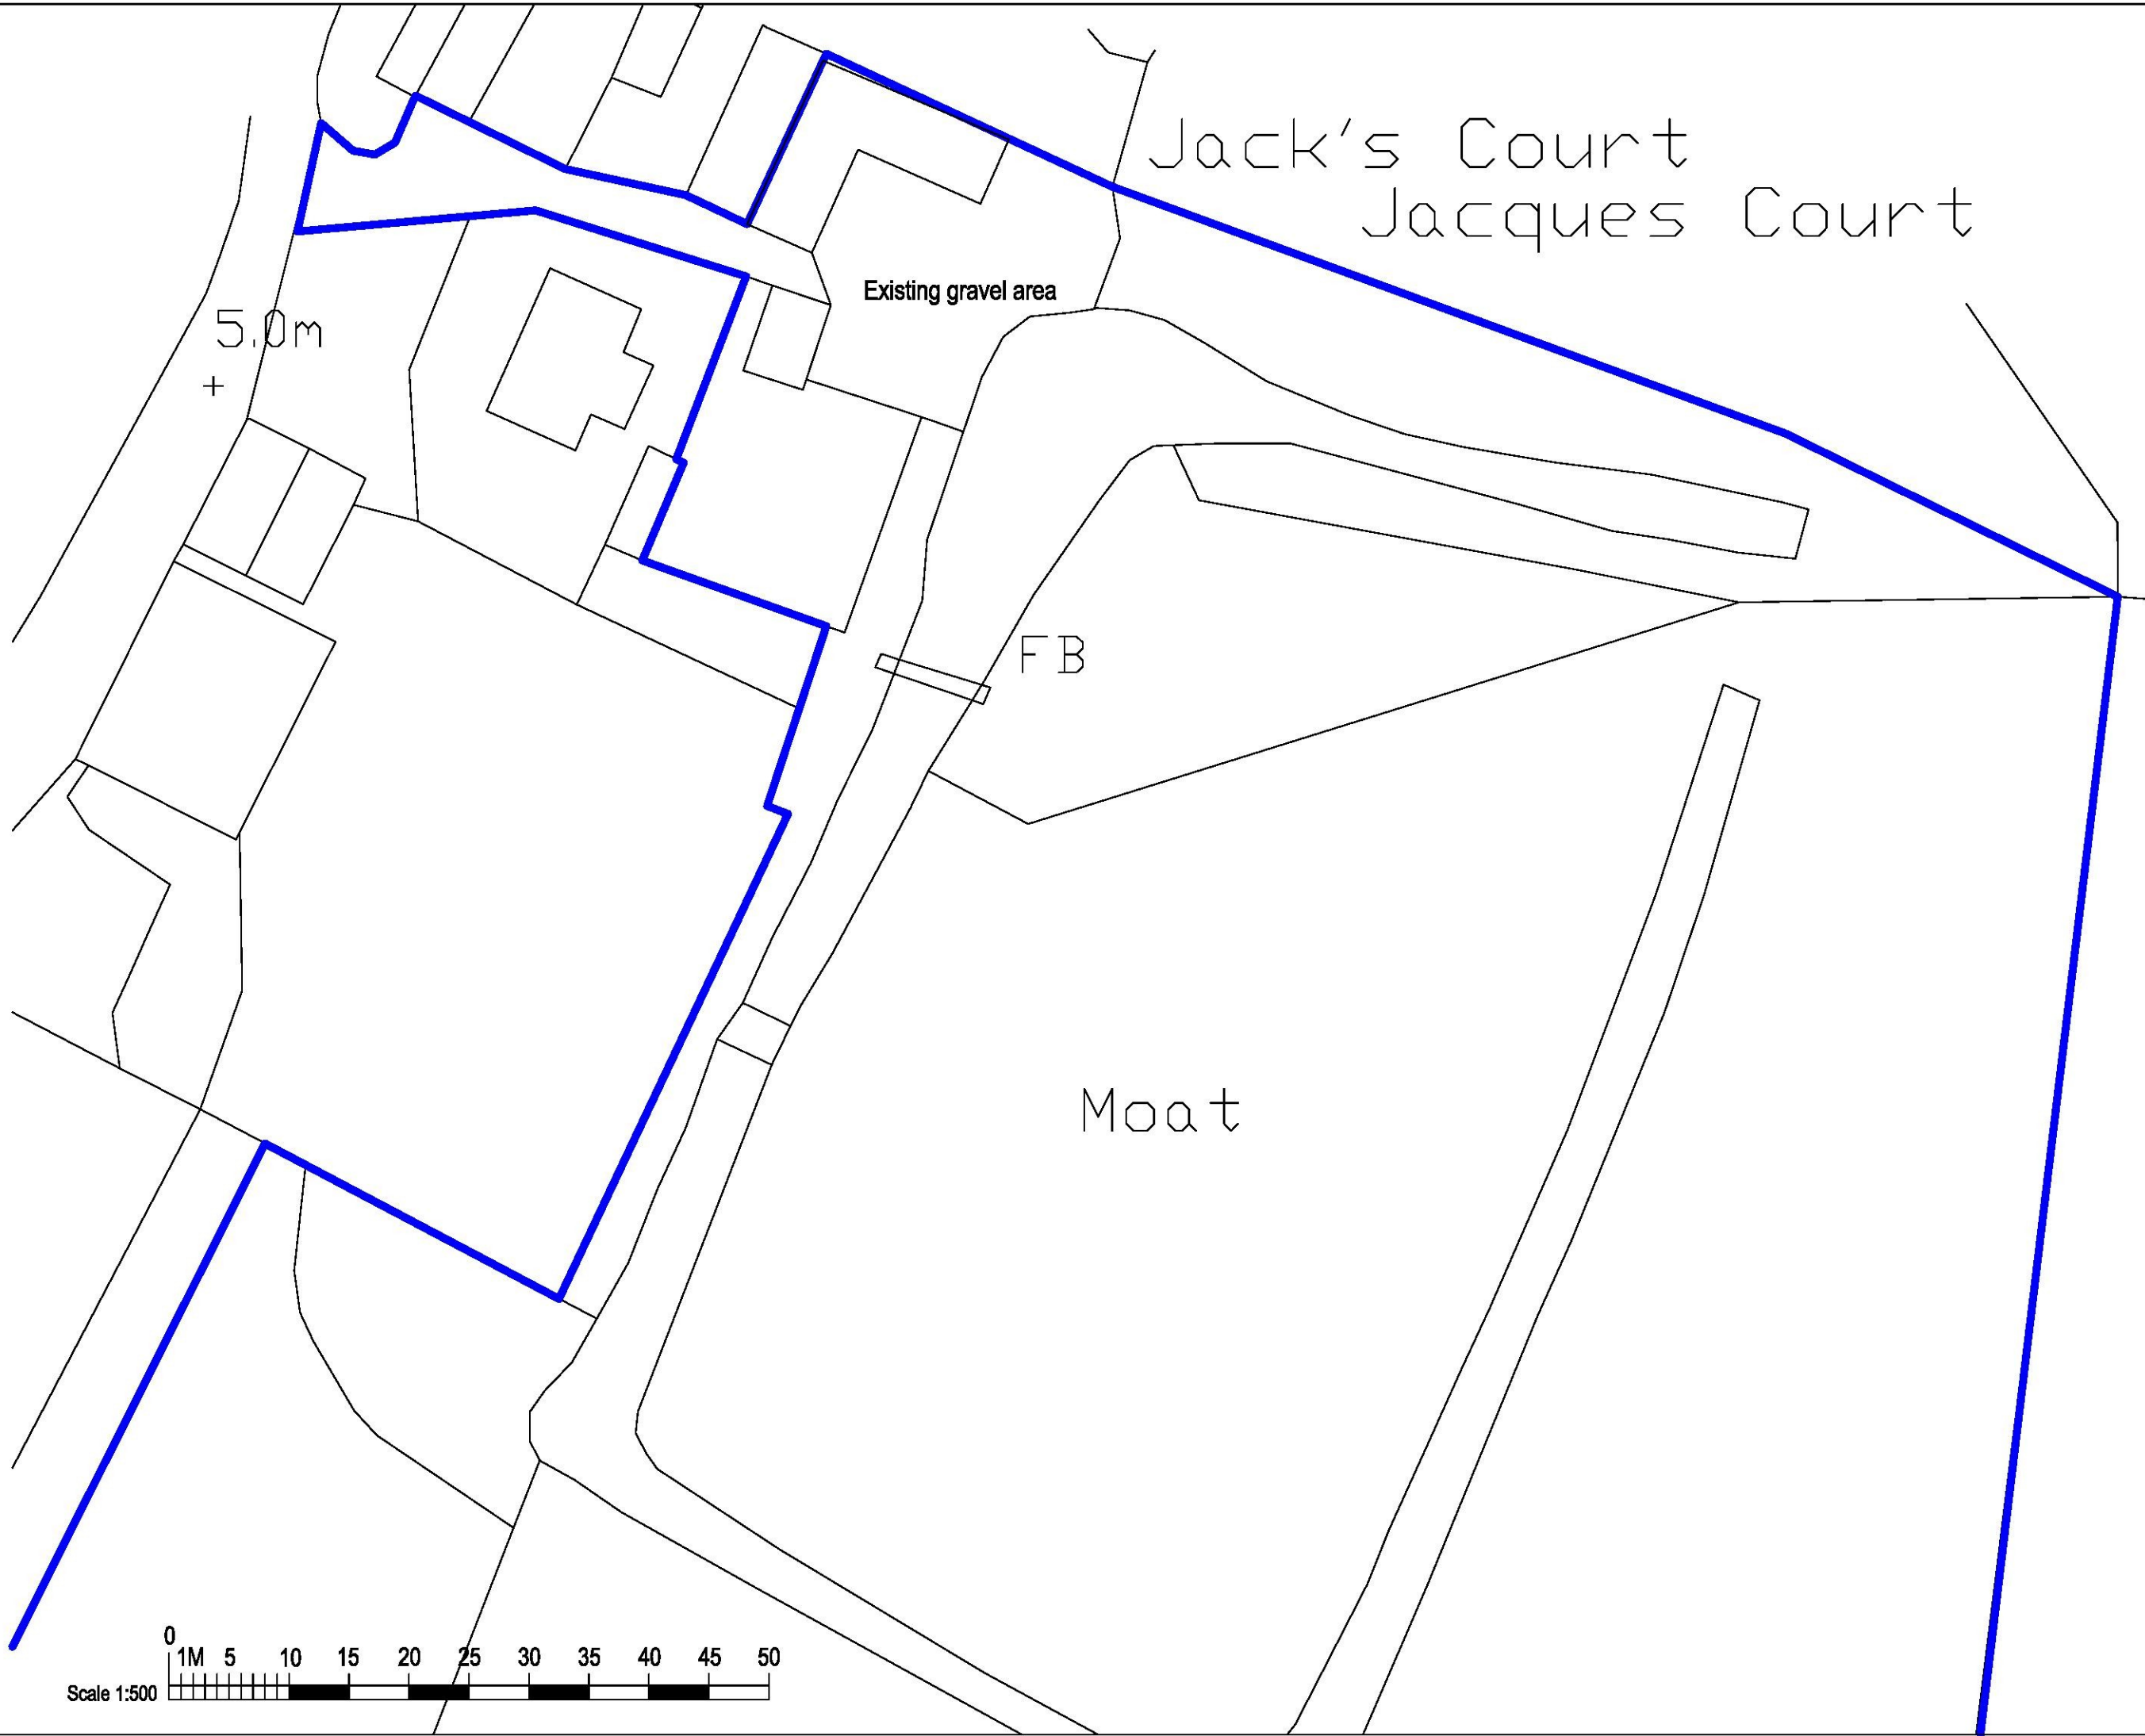

This drawing is prepared, drawn and reproduced by R.Bathie T/A FineCad Consultancy.
No reproduction or alteration to this drawing is allowed without written consent of R.Bathie.
The title & copyright remain the property of R.Bathie T/A FineCad Consultancy.

Construction Notes, Materials & Fittings

Description

Materials
Plastic poly tunnel on hard standing.

Please note
Every care has been taken in the production of these set-out drawings but all site dimensions must be site verified before any manufacture.

Ron Bathie Fine-Cad Consultancy

Drawing Title Existing site area

Item Ref

Revision

Drawing No JC-00

A

Drawn By RB

Checked By

Scale 1:500 at A3

Date Drawn 04-01-18

Revision Date Change

A 15-03-18 Issued for approval

Client Ken Dixon

Project Jacques Court

Fine-Cad
consultancy

Hollingbourne - Kent - United Kingdom

Tel 01822 880115 Mobile 07932996542

Email: ron.bathie@fine-cad.co.uk

Drawing Status

Date

For Approval

Drawn by Fine-Cad consultancy www.fine-cad.co.uk