
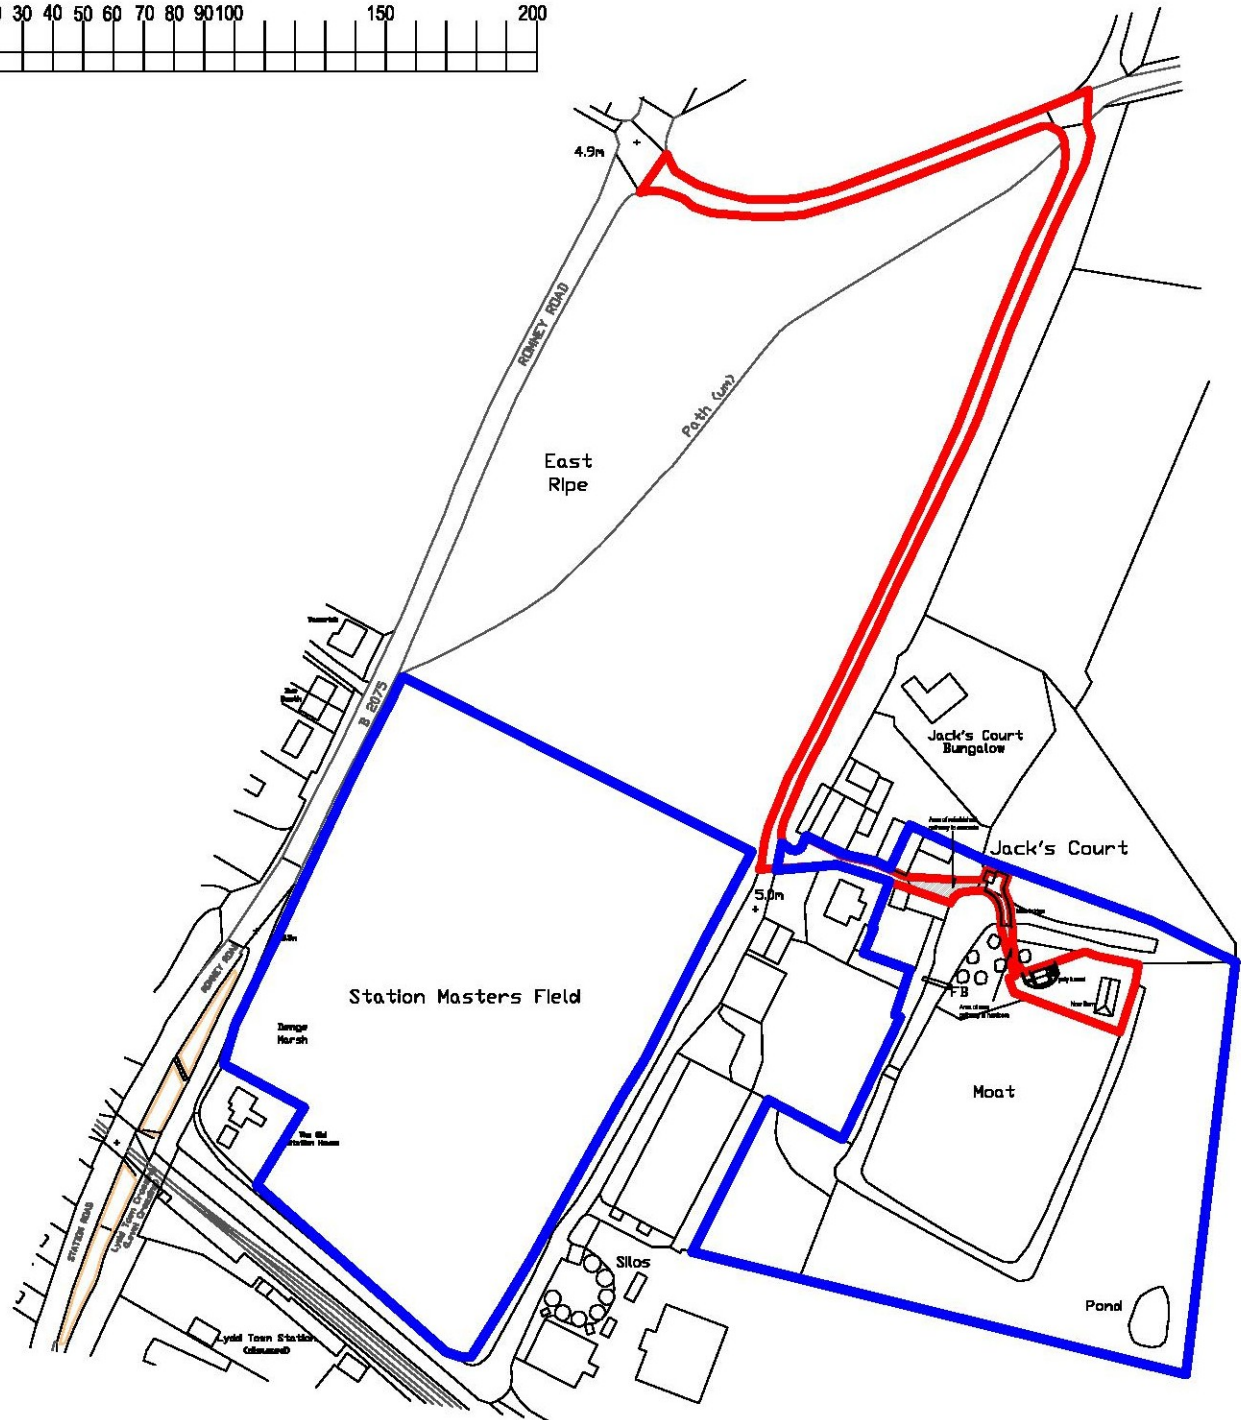


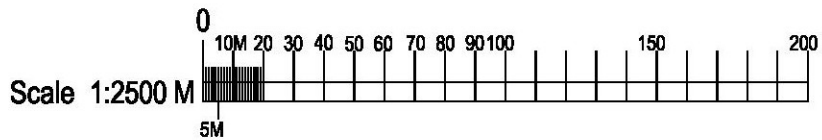

Block Plan 1:2500

Drawing Title		Block Plan		Revision A
Item Ref		JC-007		
Drawing No		JC-007		
Drawn By		RB		
Checked By				
Scale		1:2500 @A4		
Date Drawn		15-03-18		
Revision	Date	Change		
A	15-03-18	Issued for approval		
Client		Ken Dixon		
Project		Jacques Court		
Hollingbourne - Kent - United Kingdom Tel 01822 880115 Mobile 07832889542 Email: ron.bathie@fine-cad.co.uk				
Drawing Status		Date		
For Approval				
Drawn by Fine-Cad consultancy www.fine-cad.co.uk				