



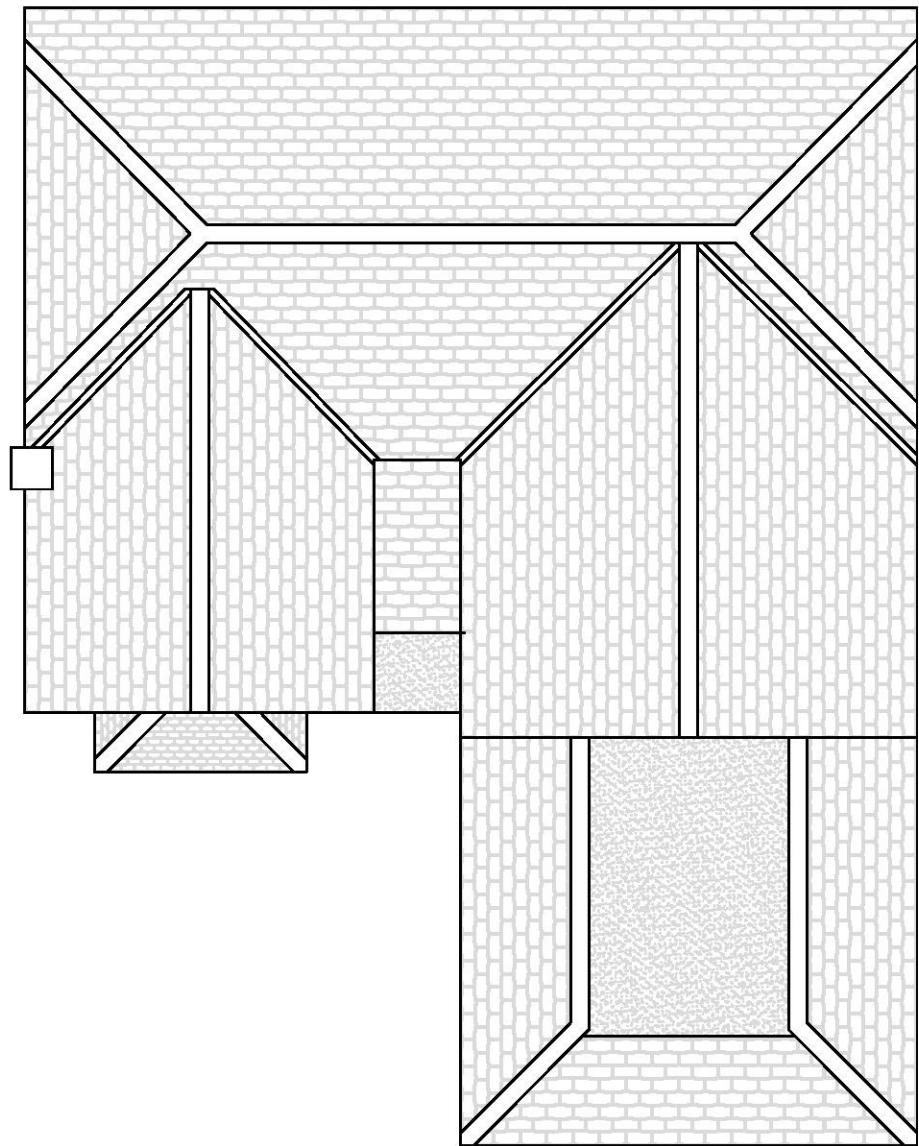

P-(03)02

Proposed Plans: Ground Floor
(Scale 1:100 @A3)

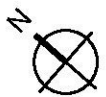

Date: April 2018 Drawing Number: 18019DJ-PP-P-(03)02
Client: Mr B Boudierba . Project: First Floor Front Extension & Detached Double Garage
Site Address: 4 Anne Roper Close, New Romney. TN28 8UA
Drawn By: Des Harman

Building Drawings
124a North Road, Hythe, CT21 5DY
t: 01303 237762
m: 07711 200634
e: des@building-drawings.co.uk
w: www.building-drawings.co.uk