


Notes

1) All work is to be carried out in accordance with good practice and to the complete satisfaction of the Local Authority.

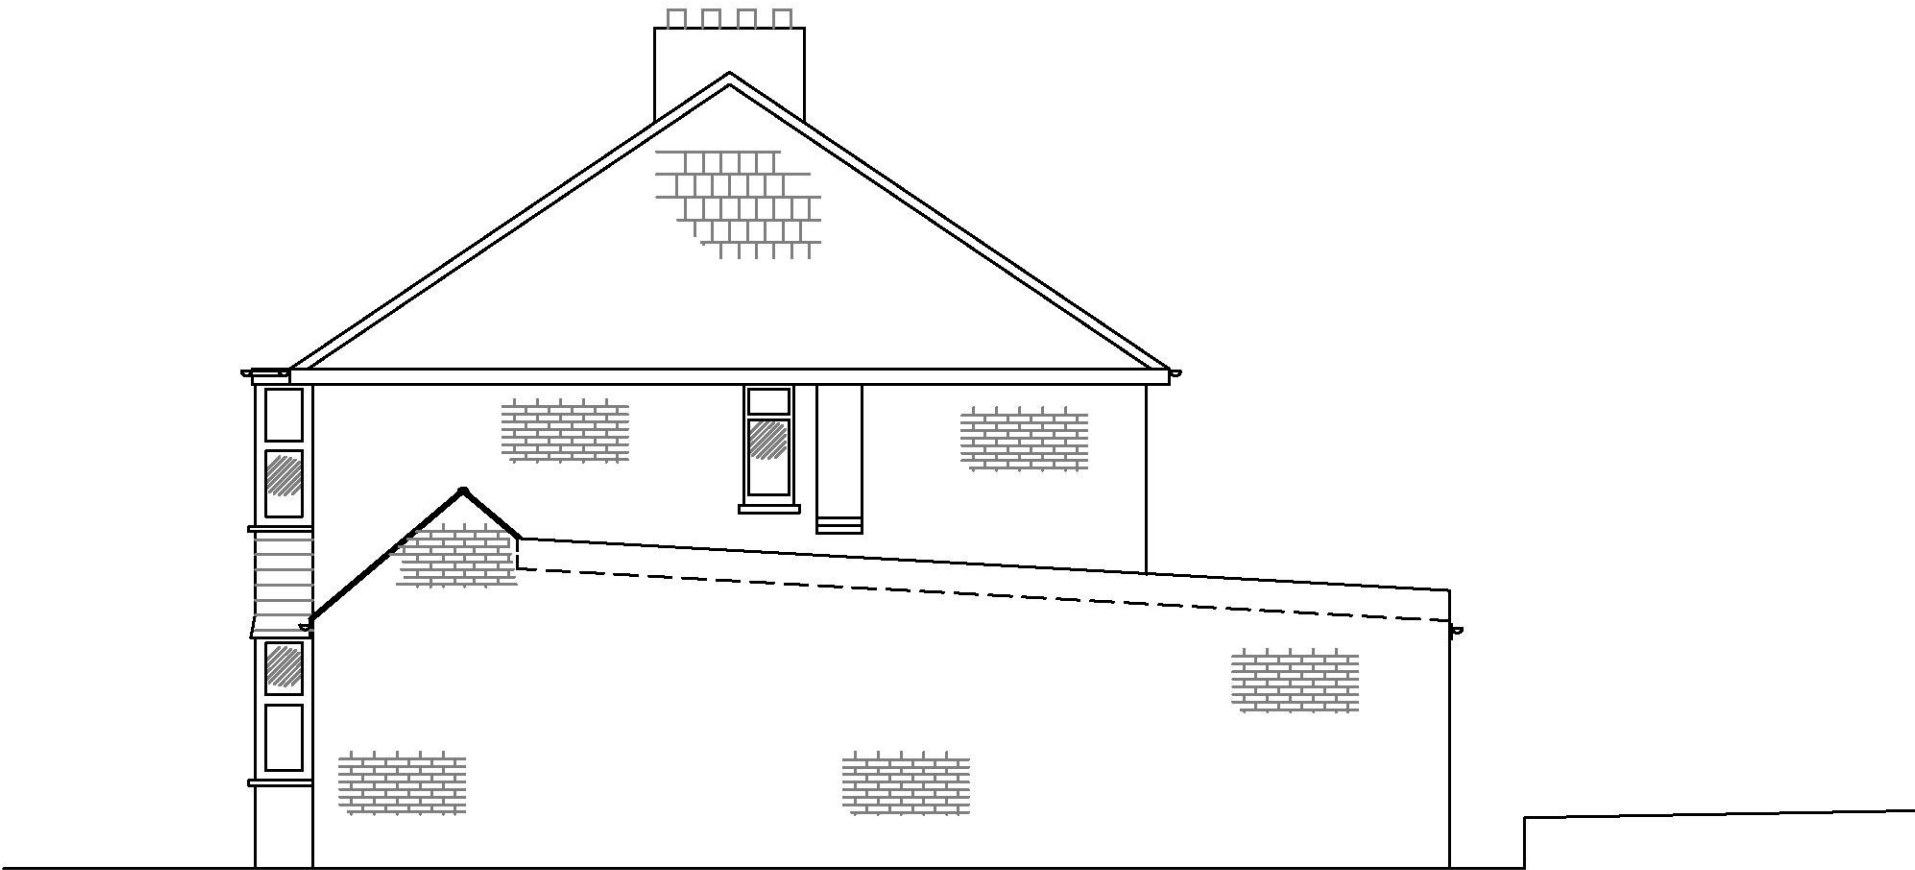

Brickwork
to match existing

PROPOSED SIDE ELEVATION
1 to 75VP

		Rev.		Description	
		Date		Date	
		Scale		Date	
		1:75		Jan18	
		Drawing No.		SHJ	
		DR/06		Rev	

Project
41 DOLPHINS ROAD
FOLKESTONE, KENT.

Title
PROPOSED SIDE ELEVATION