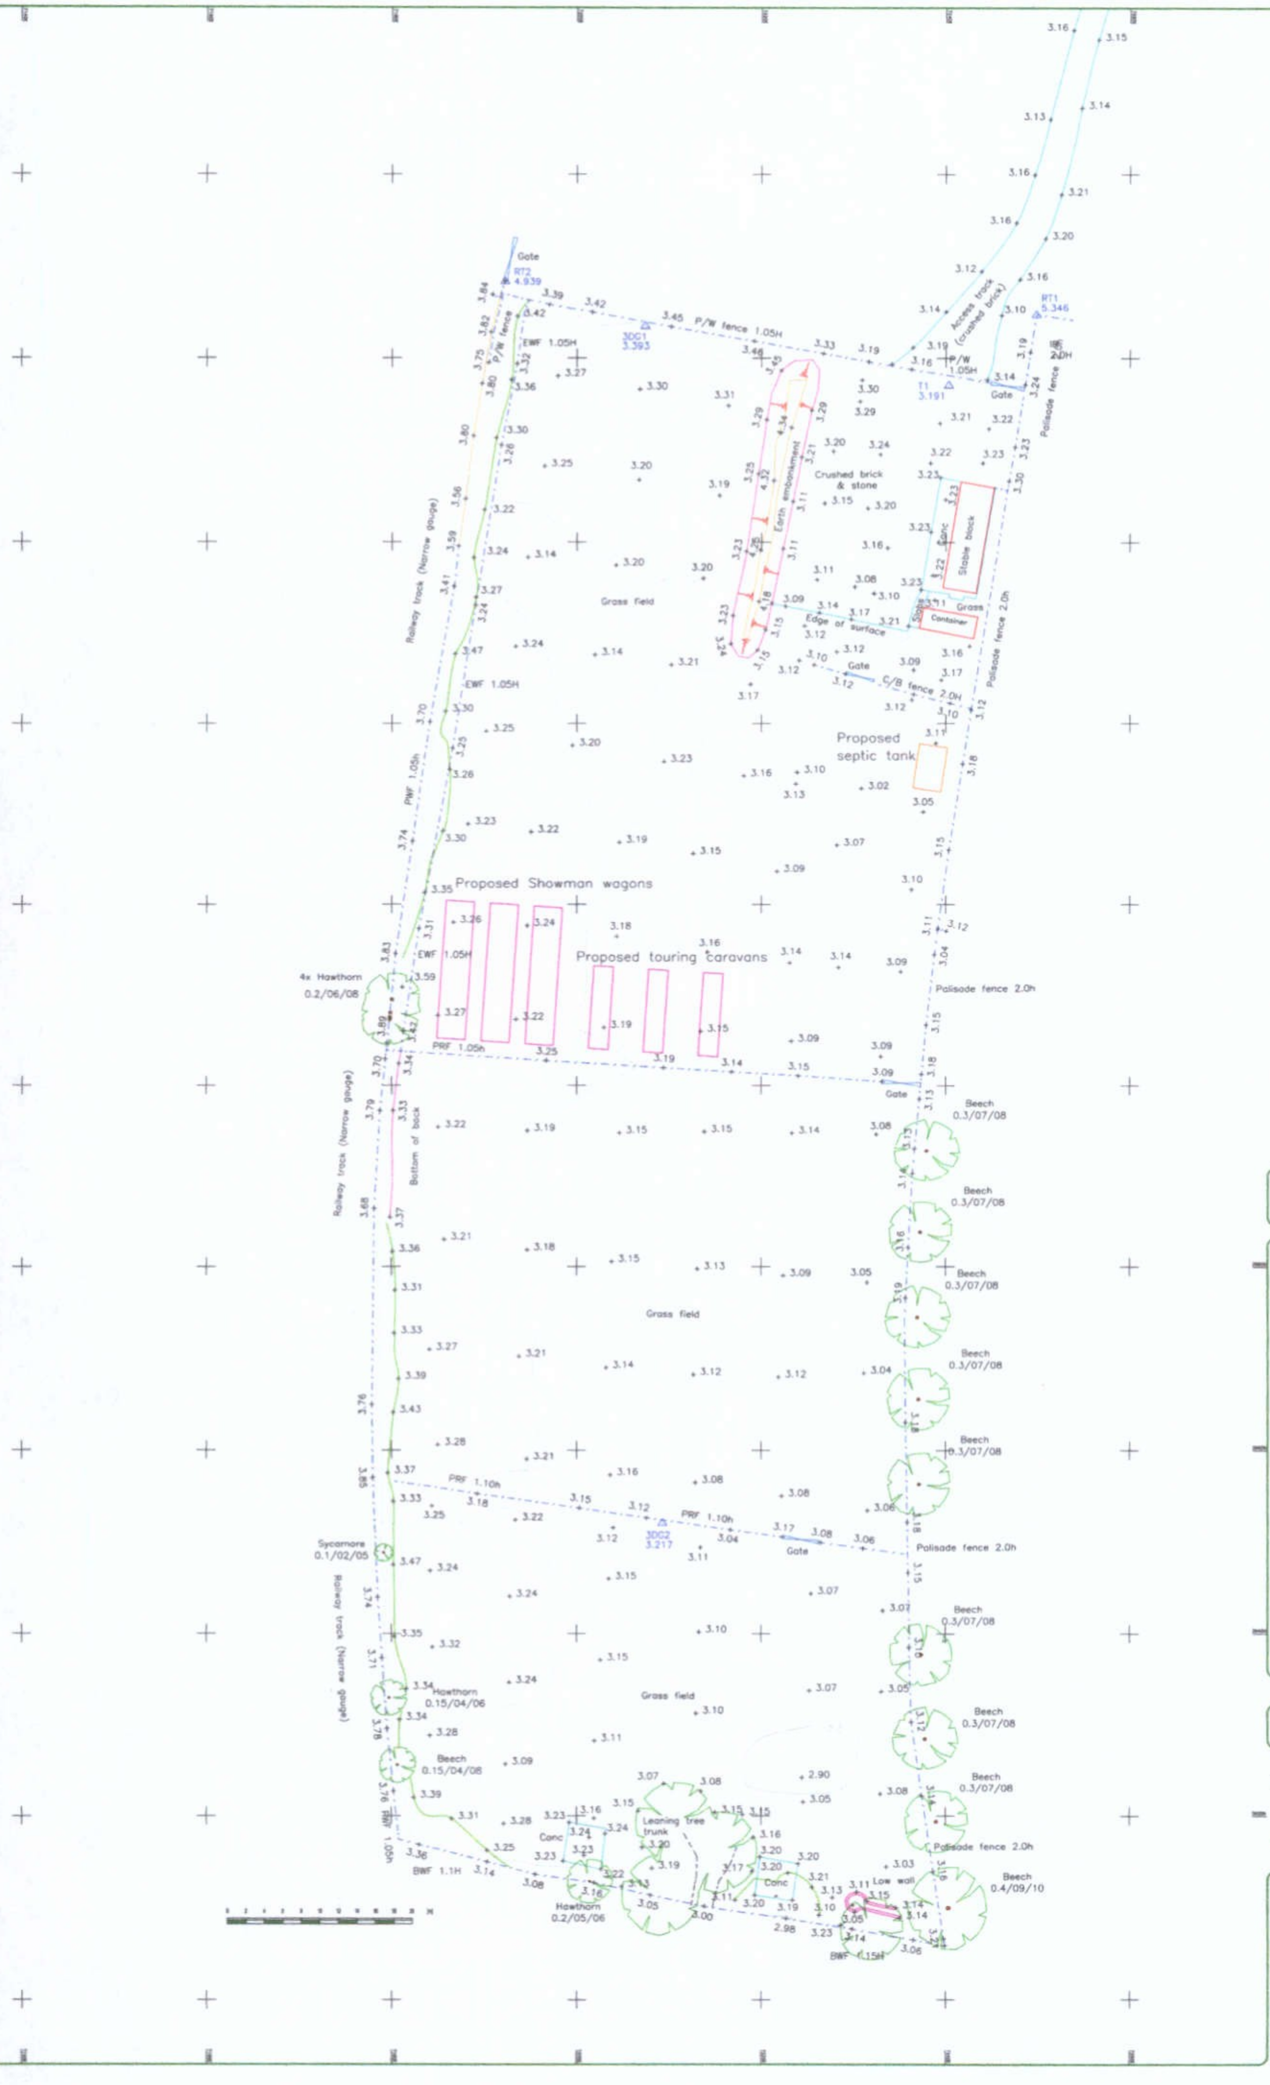

Revisions

3D Services (South East) Ltd

Member of THE SURVEY ASSOCIATION

Client
MR & MRS HARRISION

Surveyed	Drawn	Checked	Date
DSG	DSG	ADT	08/11/17

Project
STATION APPROACH, NEW ROMNEY

Title

DETAIL SURVEY

Job No	Drawing No	Revision	Scale/Size
17/141	17/141/01	A	1:200 A0