


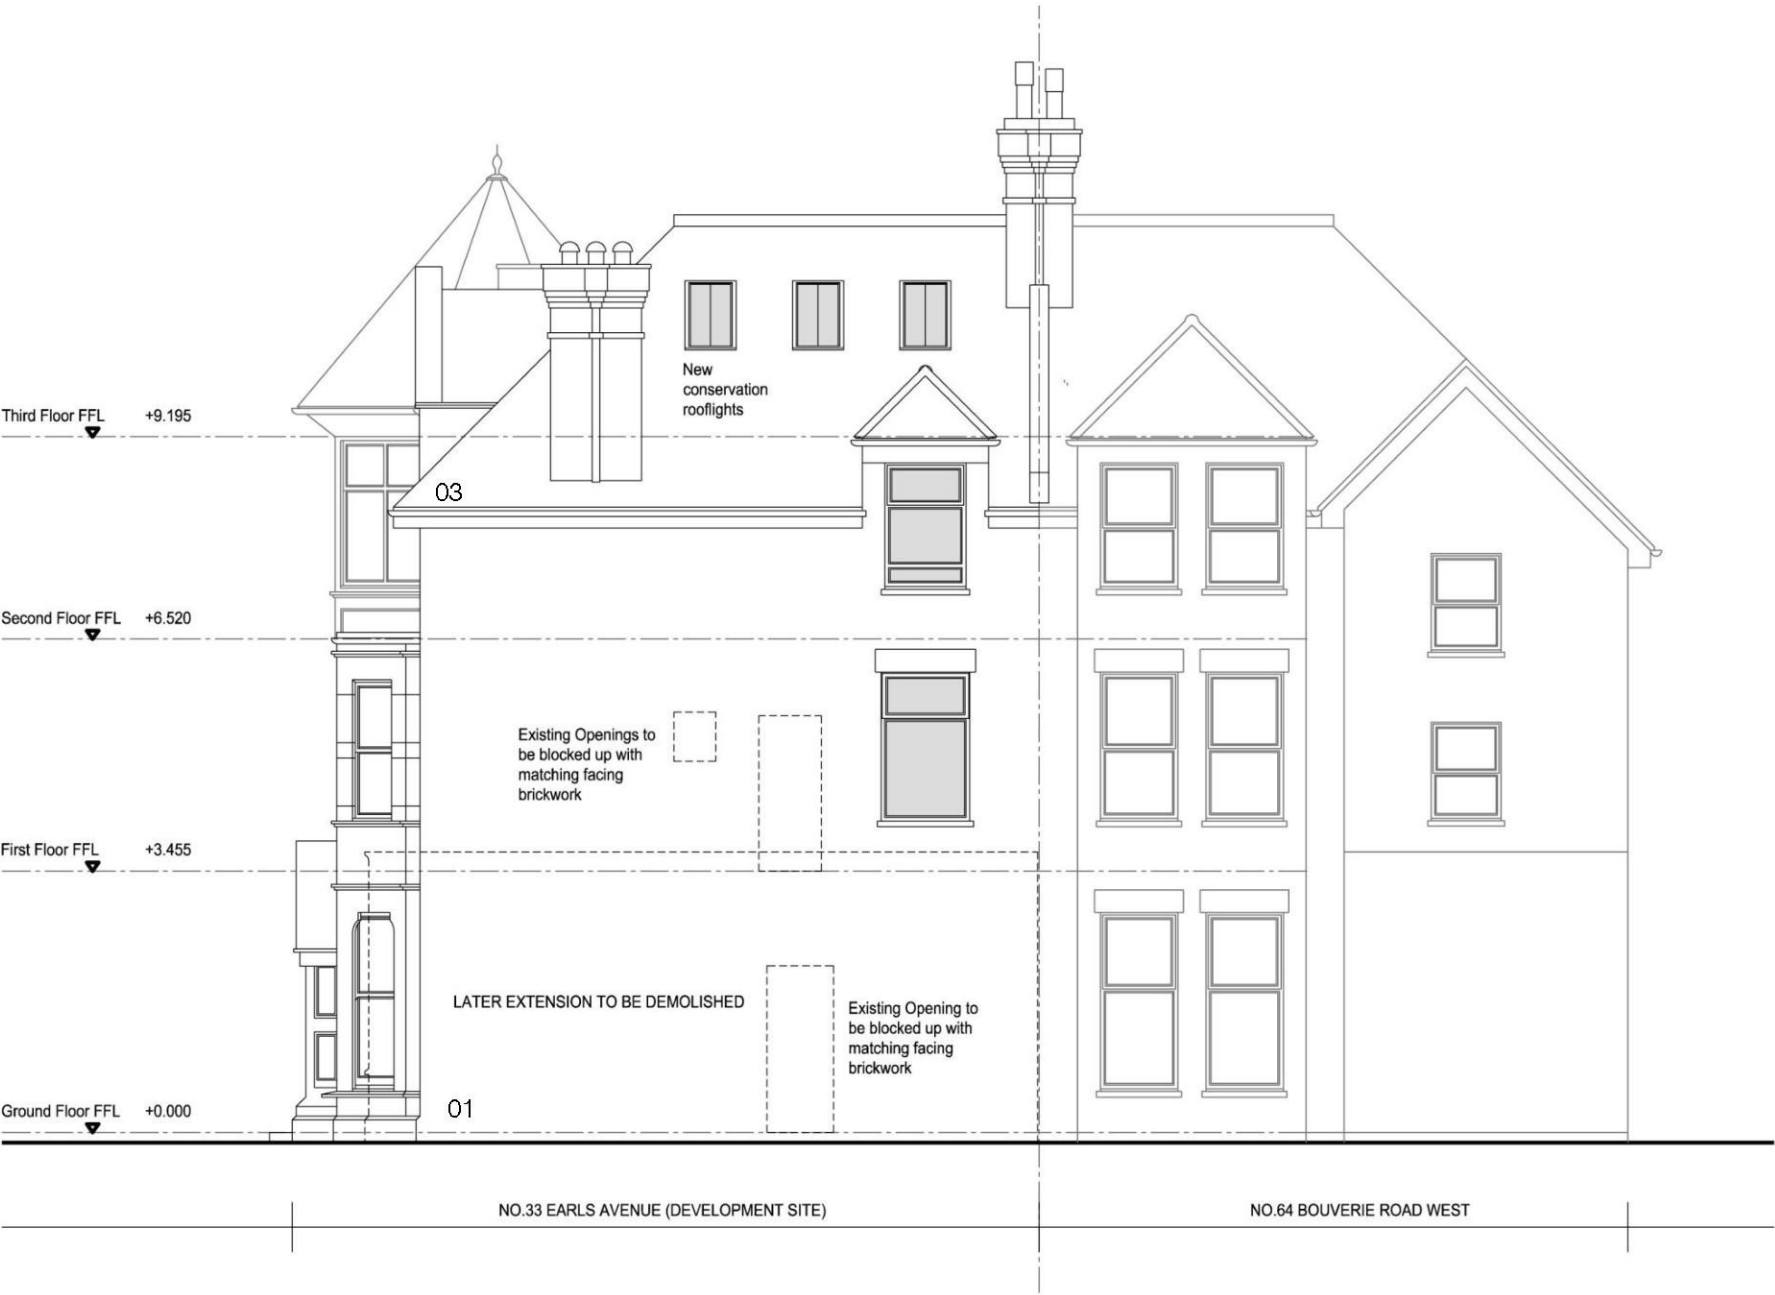

MATERIAL SCHEDULE

WALLS

- 01 – FACING BRICKWORK
- 02 – RENDER

ROOF

- 03 – CLAY TILES

WINDOWS & DOORS

Mix of:
TIMBER / uPVC / Metal

PROPOSED NORTH ELEVATION SHOWING ALTERATIONS 1:100

