


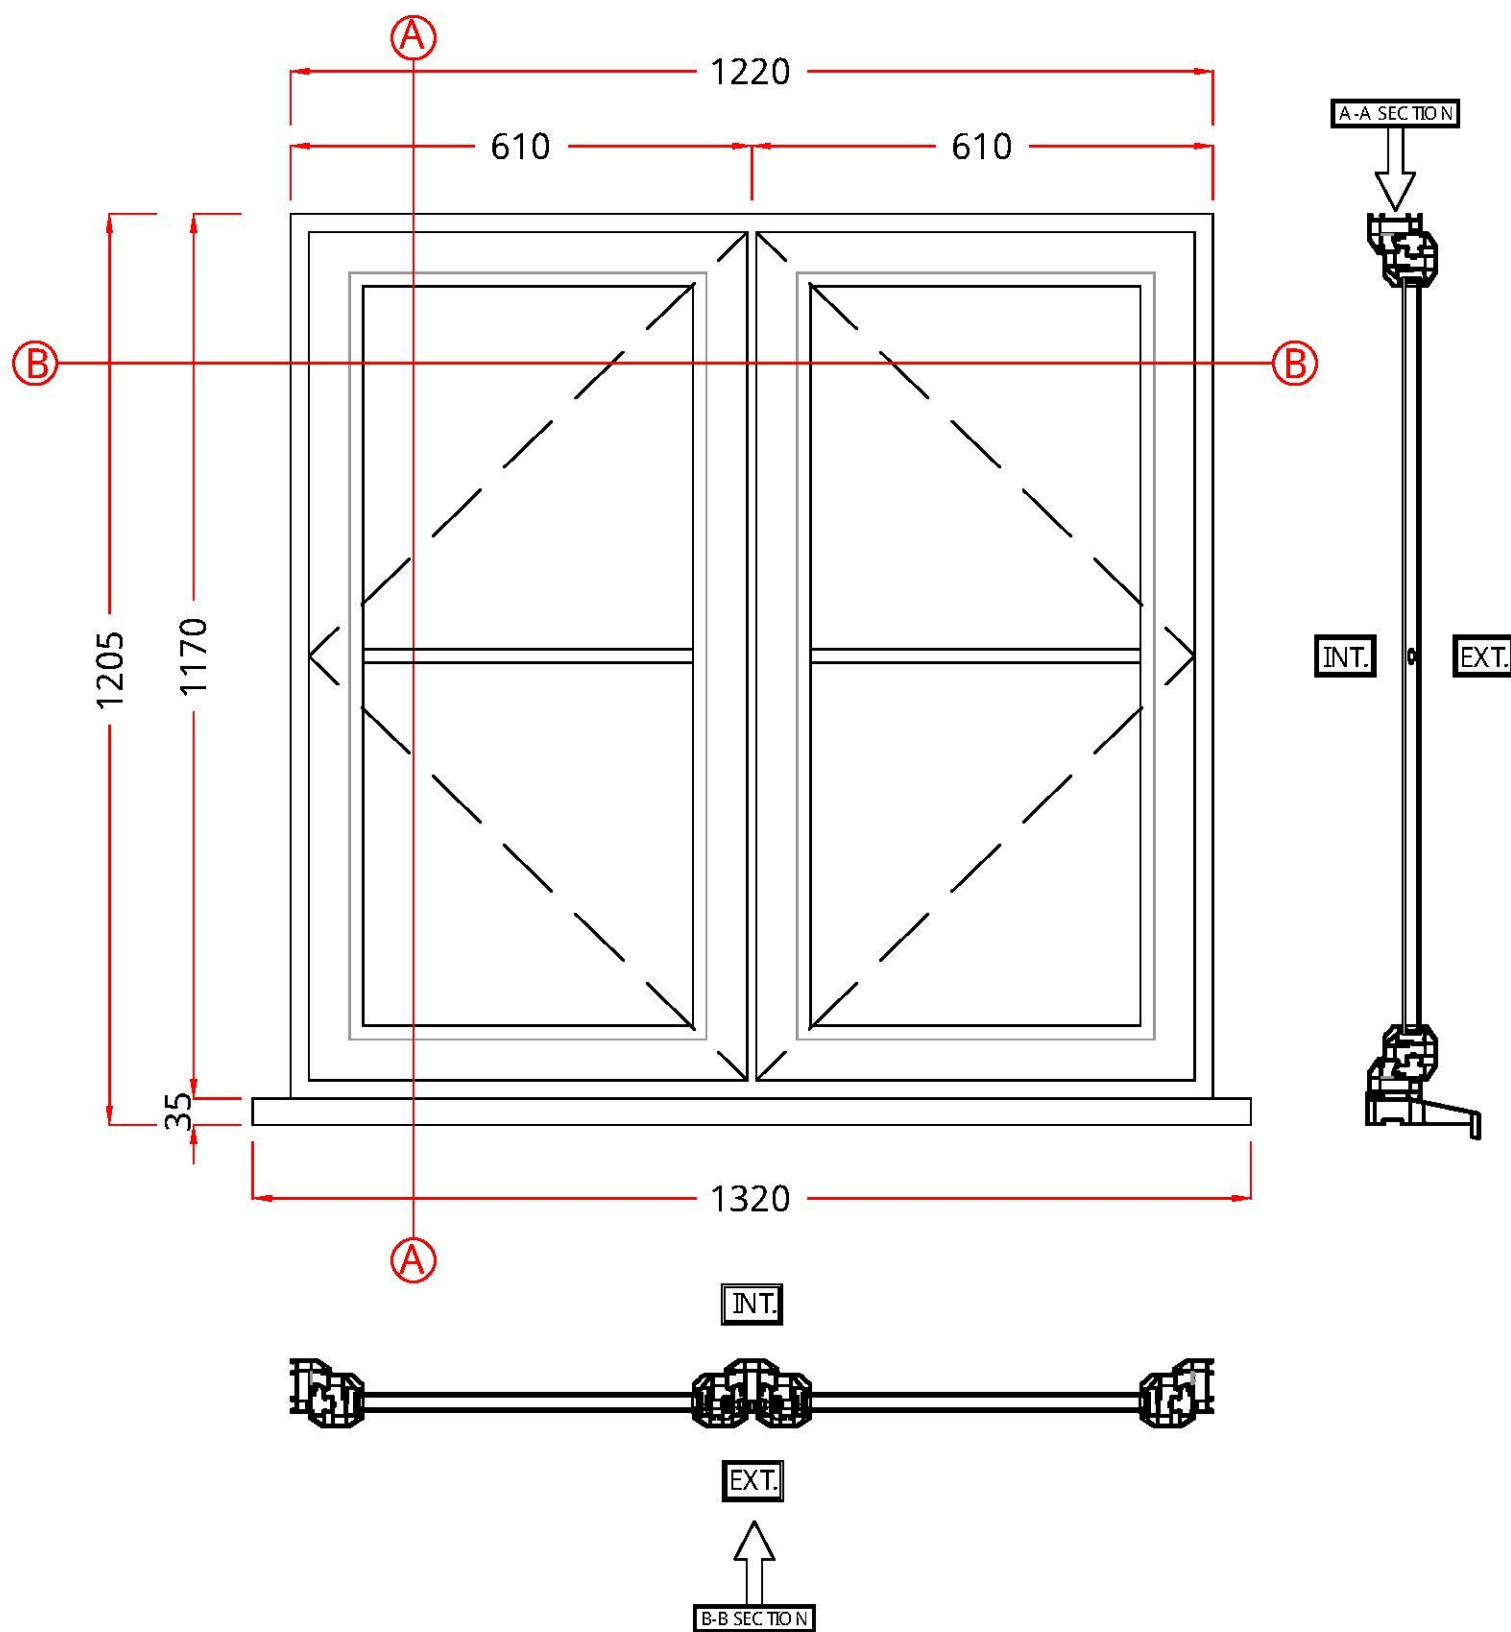

3. MASTER BEDROOM

MATERIAL - PVC u
EXTERNAL COLOUR - CREAM
INTERNAL COLOUR - WHITE
GLAZING - 24MM SEALED UNITS

Scale - 1:10
(Produced on A3 Paper)
Sheet 3 Of 5

Drawers Initials

SF

CONTRACT No.: 30214013

date: 05/06/2018

PROPOSED: WINDOW REPLACEMENT

AT:
(INSTALLATION ADDRESS) 1 BAKERY MEWS
THEATRE STREET
HYTHE
KENT, CT21 5LD

FOR:..... MRS DOOLIN

Anglian
Home Improvements
CONSERVATORIES DIVISION
TELEPHONE: 0845 437 9600

VIEWED EXTERNALLY

Scale Bar
1:10 (mm)

100 200 300 400 500 600 700 800 900 1000 1100 1200 1300