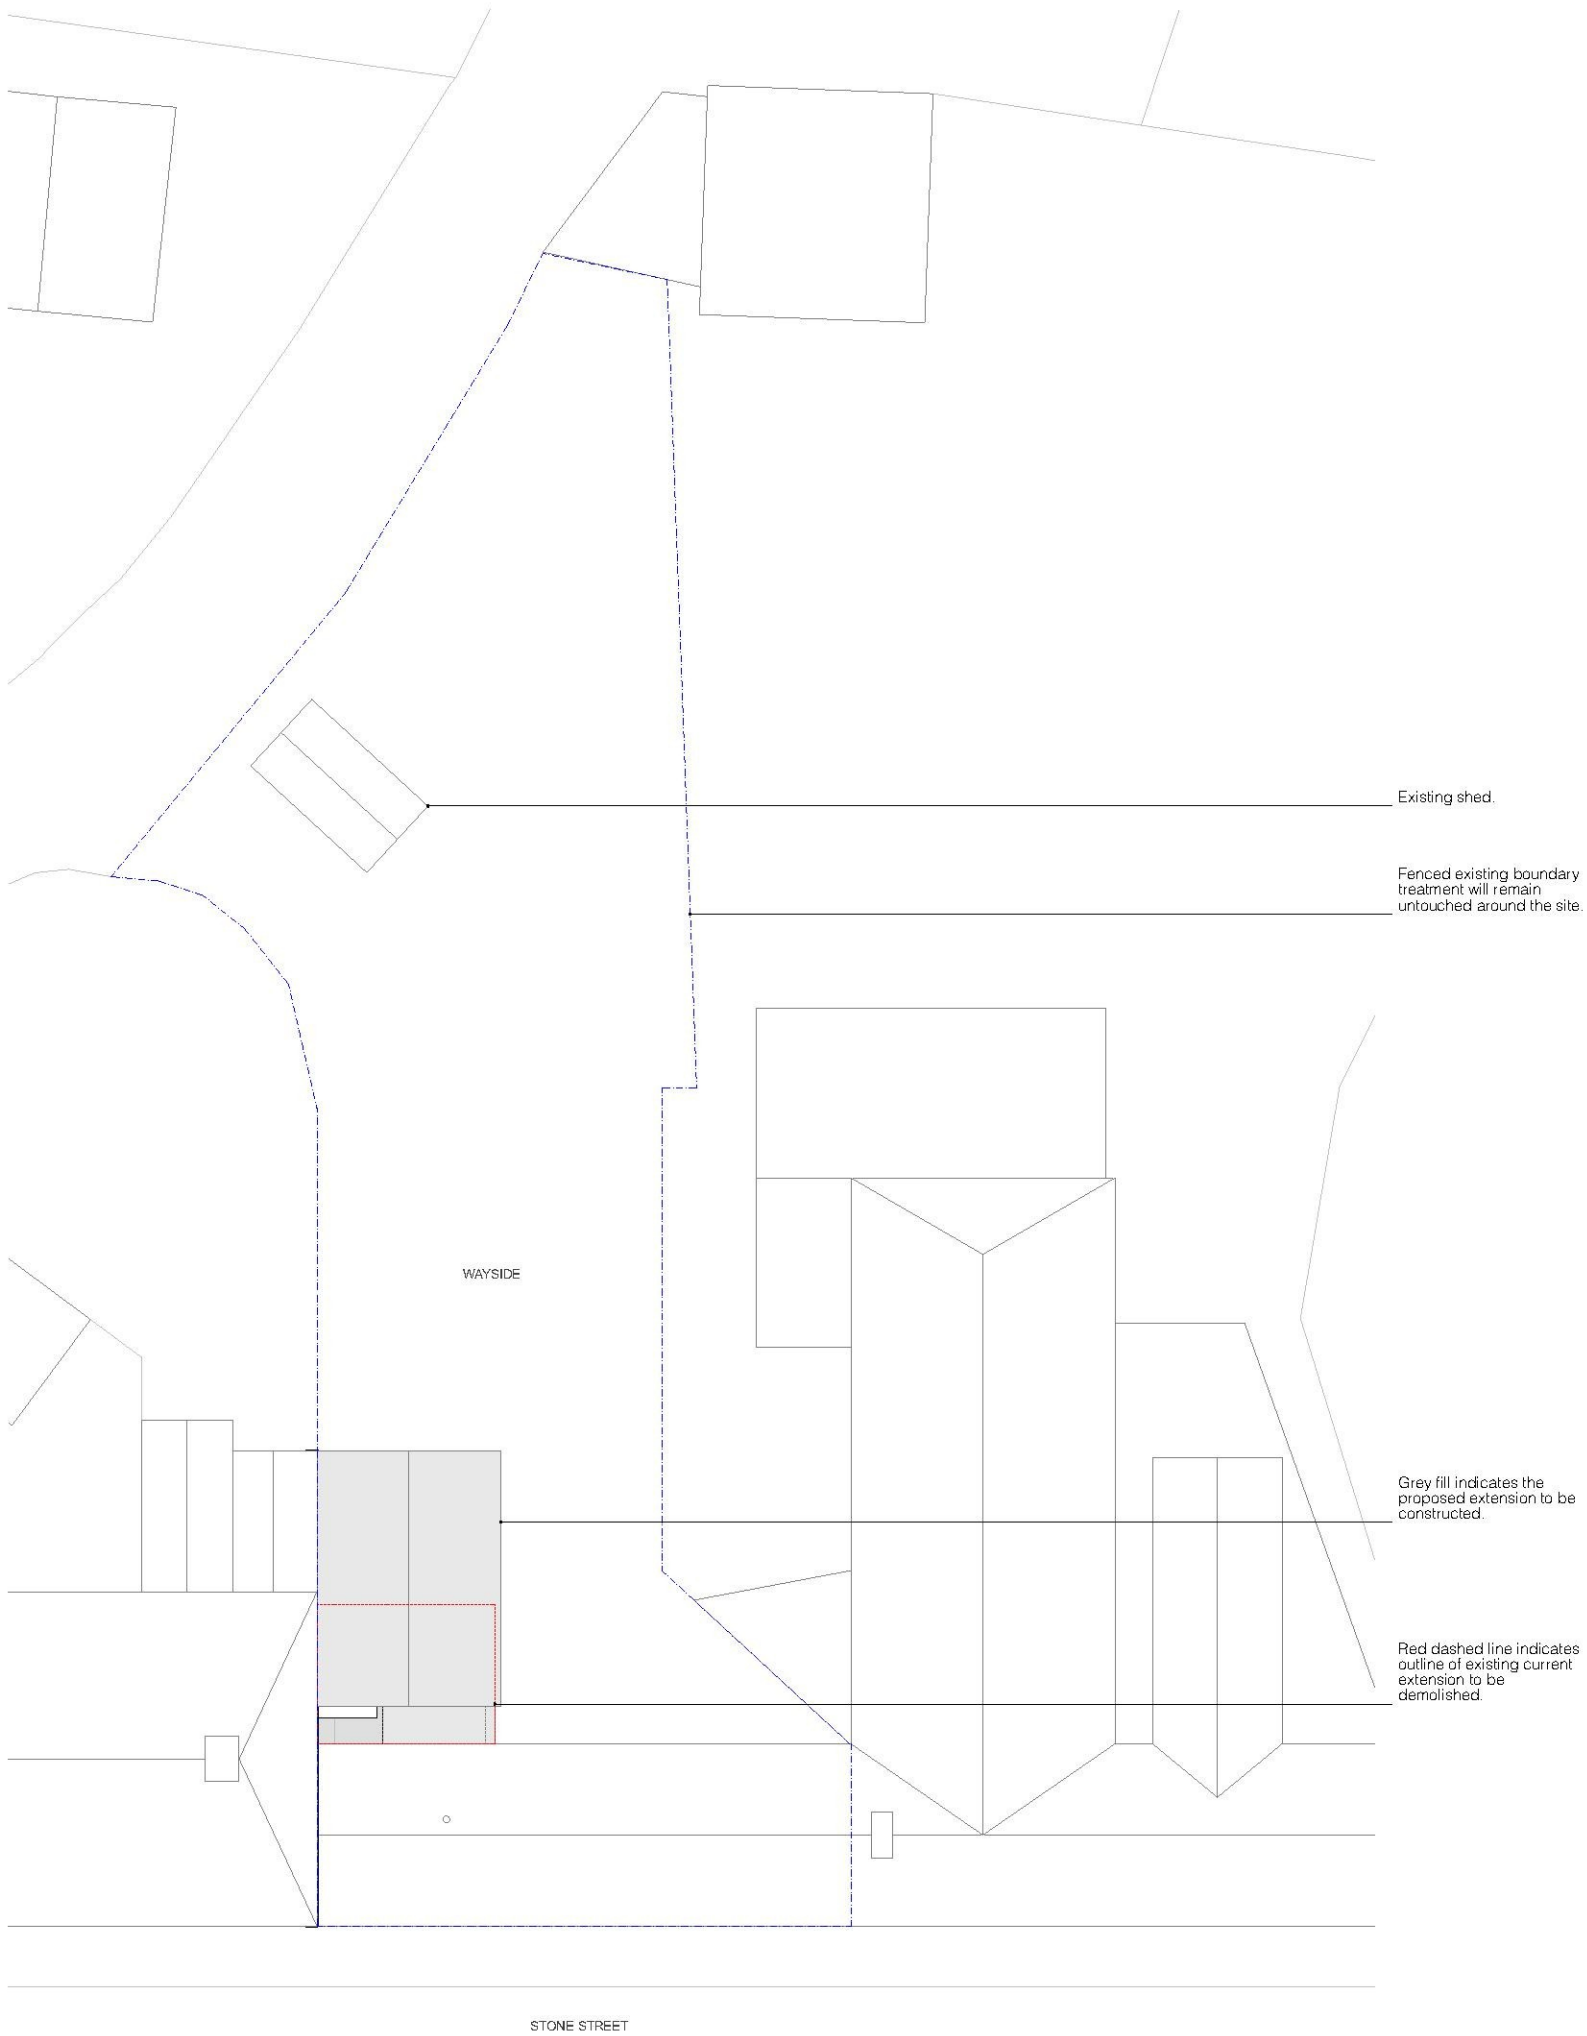


JONATHAN BURLOW

Jonathan Burlow
7 Corone Close
Folkestone, CT19 5LJ
Tel:
www.jonathanburlow.co.uk

Project:
Wayside

Project number:
05

Client: Mrs Jane Kennedy

Drawing name:
Proposed Block Plan

Drawing No:
05/P/101

Date: 7/3/18
Scale/Format: 1:200 @ A3

Drawn/Checked: JB
Approved: JB

CAD reference:
29.05.18 Wayside Existing Model.pln