


SB

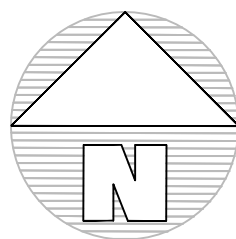

Keary Design Associates Ltd retains the copyright on the contents of this drawing. It must not be reproduced in whole or in part, nor must any proposals or designs indicated hereon be implemented without written permission. Do not scale. Notify the Landscape Architect of any discrepancies. Tree species and hedge positions are subject to foundation depths and service run review by engineer.

KEY

- SHRUB AND HERBACEOUS PLANTING
- AMENITY CULTIVATED TURF
- Native enriched Wildflower Turf by The Wildflower Turf Company
- ESG4 Tussock grass mix by Emorsgate
- EM3F special general purpose wild flower meadow mix - Emorsgate Seed

PLANT SCHEDULE

| Trees        |                            |                            |                                        |       |          |          |
|--------------|----------------------------|----------------------------|----------------------------------------|-------|----------|----------|
| No.          | Species Name               | Specification              | Density                                | Girth | Height   | Pot Size |
| 4 -          | Acer campestre             | RB                         | Counted                                |       | 16-18cm  |          |
| 54 -         | Acer campestre             |                            | 0.3Ctr Double Staggered at 0.5m offset |       | 60-80cm  | 2L       |
| 3 -          | Amelanchier Robin Hill     | RB                         | Counted                                |       | 16-18cm  |          |
| 3 -          | Betula pendula             | Multi-Stemmed :3 Stems :RB | Counted                                | 6-8cm | 3.5-4.0m |          |
| 3 -          | Carpinus betulus           | RB                         | Counted                                |       | 16-18cm  |          |
| 467 -        | Crataegus monogyna         |                            | 0.3Ctr Double Staggered at 0.5m offset |       | 60-80cm  | 2L       |
| 7 -          | Ligustrum lucidum Superbum | RB                         | Counted                                |       | 16-18cm  |          |
| 3 -          | Magnolia kobus             | RB                         | Counted                                |       | 16-18cm  |          |
| 54 -         | Malus sylvestris           |                            | 0.3Ctr Double Staggered at 0.5m offset |       | 60-80cm  | 2L       |
| 170 -        | Prunus spinosa             |                            | 0.3Ctr Double Staggered at 0.5m offset |       | 60-80cm  | 2L       |
| Total :768 - |                            |                            |                                        |       |          |          |

| Shrubs        |                                     |               |                                        |          |           |
|---------------|-------------------------------------|---------------|----------------------------------------|----------|-----------|
| No.           | Species Name                        | Specification | Density                                | Pot Size | Height    |
| 79 -          | Aucuba japonica 'Crotonifolia'      |               | 3/m <sup>2</sup>                       | 5L       | 40-60cm   |
| 53 -          | Aucuba japonica 'Rozannie'          |               | 2/m                                    | 10L      | 30-40cm   |
| 47 -          | Brachyglottis 'Sunshine'            |               | 4/m <sup>2</sup>                       | 3L       | 30-40cm   |
| 192 -         | Choisya 'Aztec Pearl'               |               | 3/m <sup>2</sup>                       | 5L       | 30-40cm   |
| 75 -          | Choisya ternata 'Sundance'          |               | 3/m <sup>2</sup>                       | 5L       | 30-40cm   |
| 143 -         | Cistus 'Silver Pink'                |               | 4/m <sup>2</sup>                       | 3L       | 30-40cm   |
| 118 -         | Cistus corbariensis                 |               | 4/m <sup>2</sup>                       | 5L       | 20-30cm   |
| 54 -          | Cornus sanguinea                    |               | 0.3Ctr Double Staggered at 0.5m offset | 2L       | 60-80cm   |
| 41 -          | Cornus sanguinea 'Midwinter Fire'   |               | 3/m <sup>2</sup>                       | 5L       | 30-40cm   |
| 54 -          | Corylus avellana                    |               | 0.3Ctr Double Staggered at 0.5m offset | 2L       | 60-80cm   |
| 129 -         | Escallonia 'Apple Blossom'          |               | 2/m                                    | 10L      | 40-60cm   |
| 54 -          | Euonymus europaeus                  |               | 0.3Ctr Double Staggered at 0.5m offset | 2L       | 60-80cm   |
| 121 -         | Euonymus fortunei 'Emerald Gaiety'  |               | 6/m <sup>2</sup>                       | 3L       | 20-30cm   |
| 71 -          | Hebe 'Mrs Winder'                   |               | 3/m <sup>2</sup>                       | 3L       | 30-40cm   |
| 55 -          | Hebe 'Sutherlandii'                 |               | 3/m <sup>2</sup>                       | 5L       | 30-40cm   |
| 80 -          | Hebe pinguifolia 'Sutherlandii'     |               | 3/m <sup>2</sup>                       | 5L       | 30-40cm   |
| 49 -          | Helianthemum 'Wisley White'         |               | 5/m <sup>2</sup>                       | 2L       | 10-20cm   |
| 54 -          | Ilex aquifolium                     |               | 0.3Ctr Double Staggered at 0.5m offset | 2L       | 60-80cm   |
| 97 -          | Lonicera nitida 'Baggesen's Gold'   |               | 3/m <sup>2</sup>                       | 5L       | 30-40cm   |
| 8 -           | Phormium 'Maori Sunrise'            |               | Counted                                | 10L      | 60-80cm   |
| 10 -          | Phormium tenax 'Atropurpureum'      |               | Counted                                | 25L      | 100-125cm |
| 9 -           | Photinia fraseri 'Red Robin'        |               | 2/m <sup>2</sup>                       | 10L      | 60-80cm   |
| 85 -          | Pittosporum tenuifolium 'Tom Thumb' |               | 3/m <sup>2</sup>                       | 5L       | 20-30cm   |
| 72 -          | Prunus laurocerasus 'Otto Luyken'   |               | 3/m <sup>2</sup>                       | 5L       | 30-40cm   |
| 167 -         | Prunus lusitanica                   |               | 2/m                                    | 10L      | 80-100cm  |
| 54 -          | Rosa rubiginosa                     |               | 0.3Ctr Double Staggered at 0.5m offset | 2L       | 60-80cm   |
| 364 -         | Rosa rubiginosa                     |               | 0.3Ctr Double Staggered at 0.5m offset | 2L       | 30-40cm   |
| 63 -          | Viburnum davidii                    |               | 3/m <sup>2</sup>                       | 5L       | 30-40cm   |
| 54 -          | Viburnum lantana                    |               | 0.3Ctr Double Staggered at 0.5m offset | 2L       | 60-80cm   |
| Total :2452 - |                                     |               |                                        |          |           |


| Climbers    |                       |               |                                        |          |         |
|-------------|-----------------------|---------------|----------------------------------------|----------|---------|
| No.         | Species Name          | Specification | Density                                | Pot Size | Height  |
| 54 -        | Lonicera periclymenum |               | 0.3Ctr Double Staggered at 0.5m offset | 2L       | 60-80cm |
| Total :54 - |                       |               |                                        |          |         |

| Herbaceous  |                                   |               |         |          |
|-------------|-----------------------------------|---------------|---------|----------|
| No.         | Species Name                      | Specification | Density | Pot Size |
| 22 -        | Miscanthus sinensis 'Gracillimus' |               | Counted | 10L      |
| Total :22 - |                                   |               |         |          |


| Wildflowers |                      |        |               |                  |
|-------------|----------------------|--------|---------------|------------------|
| No.         | Species Name         | Abbrev | Specification | Density          |
| 109 -       | Achillea millefolium | ACHM   |               | 6/m <sup>2</sup> |
| 109 -       | Leucanthemum vulgare | LEUVU  |               | 6/m <sup>2</sup> |
| 109 -       | Lychnis flos cuculi  |        |               | 6/m <sup>2</sup> |

| Grasses      |                                            |               |                  |          |        |
|--------------|--------------------------------------------|---------------|------------------|----------|--------|
| No.          | Species Name                               | Specification | Density          | Pot Size | Height |
| 109 -        | Briza media                                |               | 6/m <sup>2</sup> | 2L       |        |
| 37 -         | Calamagrostis acutiflora 'Karl Foerster'   |               | Counted          | 10L      |        |
| 8 -          | Molinia caerulea arundinacea 'Transparent' |               | Counted          | 10L      |        |
| 18 -         | Sesleria autumnalis                        |               | 3/m <sup>2</sup> | 3L       |        |
| 202 -        | Stipa arundinacea                          |               | 5/m <sup>2</sup> | 3L       |        |
| Total :374 - |                                            |               |                  |          |        |

Scale Bar

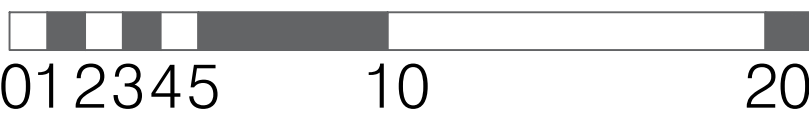

PLAN KEY

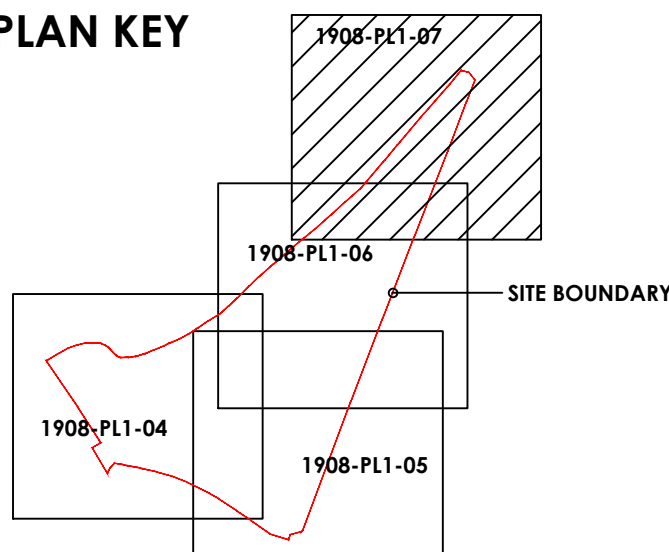

C 13Oct20 Ecology enhancements added

B 28July19 Amended to latest layout (001-C)

A 26June19 Planting amended

REV DATE NOTES



Client Oliver James Homes Ltd

Project Southern Way  
Folkestone  
Kent

Drawing Title Landscape Proposals  
Soft Landscape Proposals

Drawn dk Scale 1:200 Paper Size A1

Date April 2019 Drawing No. 1908-PL1-07 Revision C

Keary Design Associates Ltd  
THE STUDIO, 46 Stretton Rd, Great Glen, Leicester LE8 9GN  
t: 0116 241 0299 e: info@kearydesign.co.uk  
www.kearydesign.co.uk