

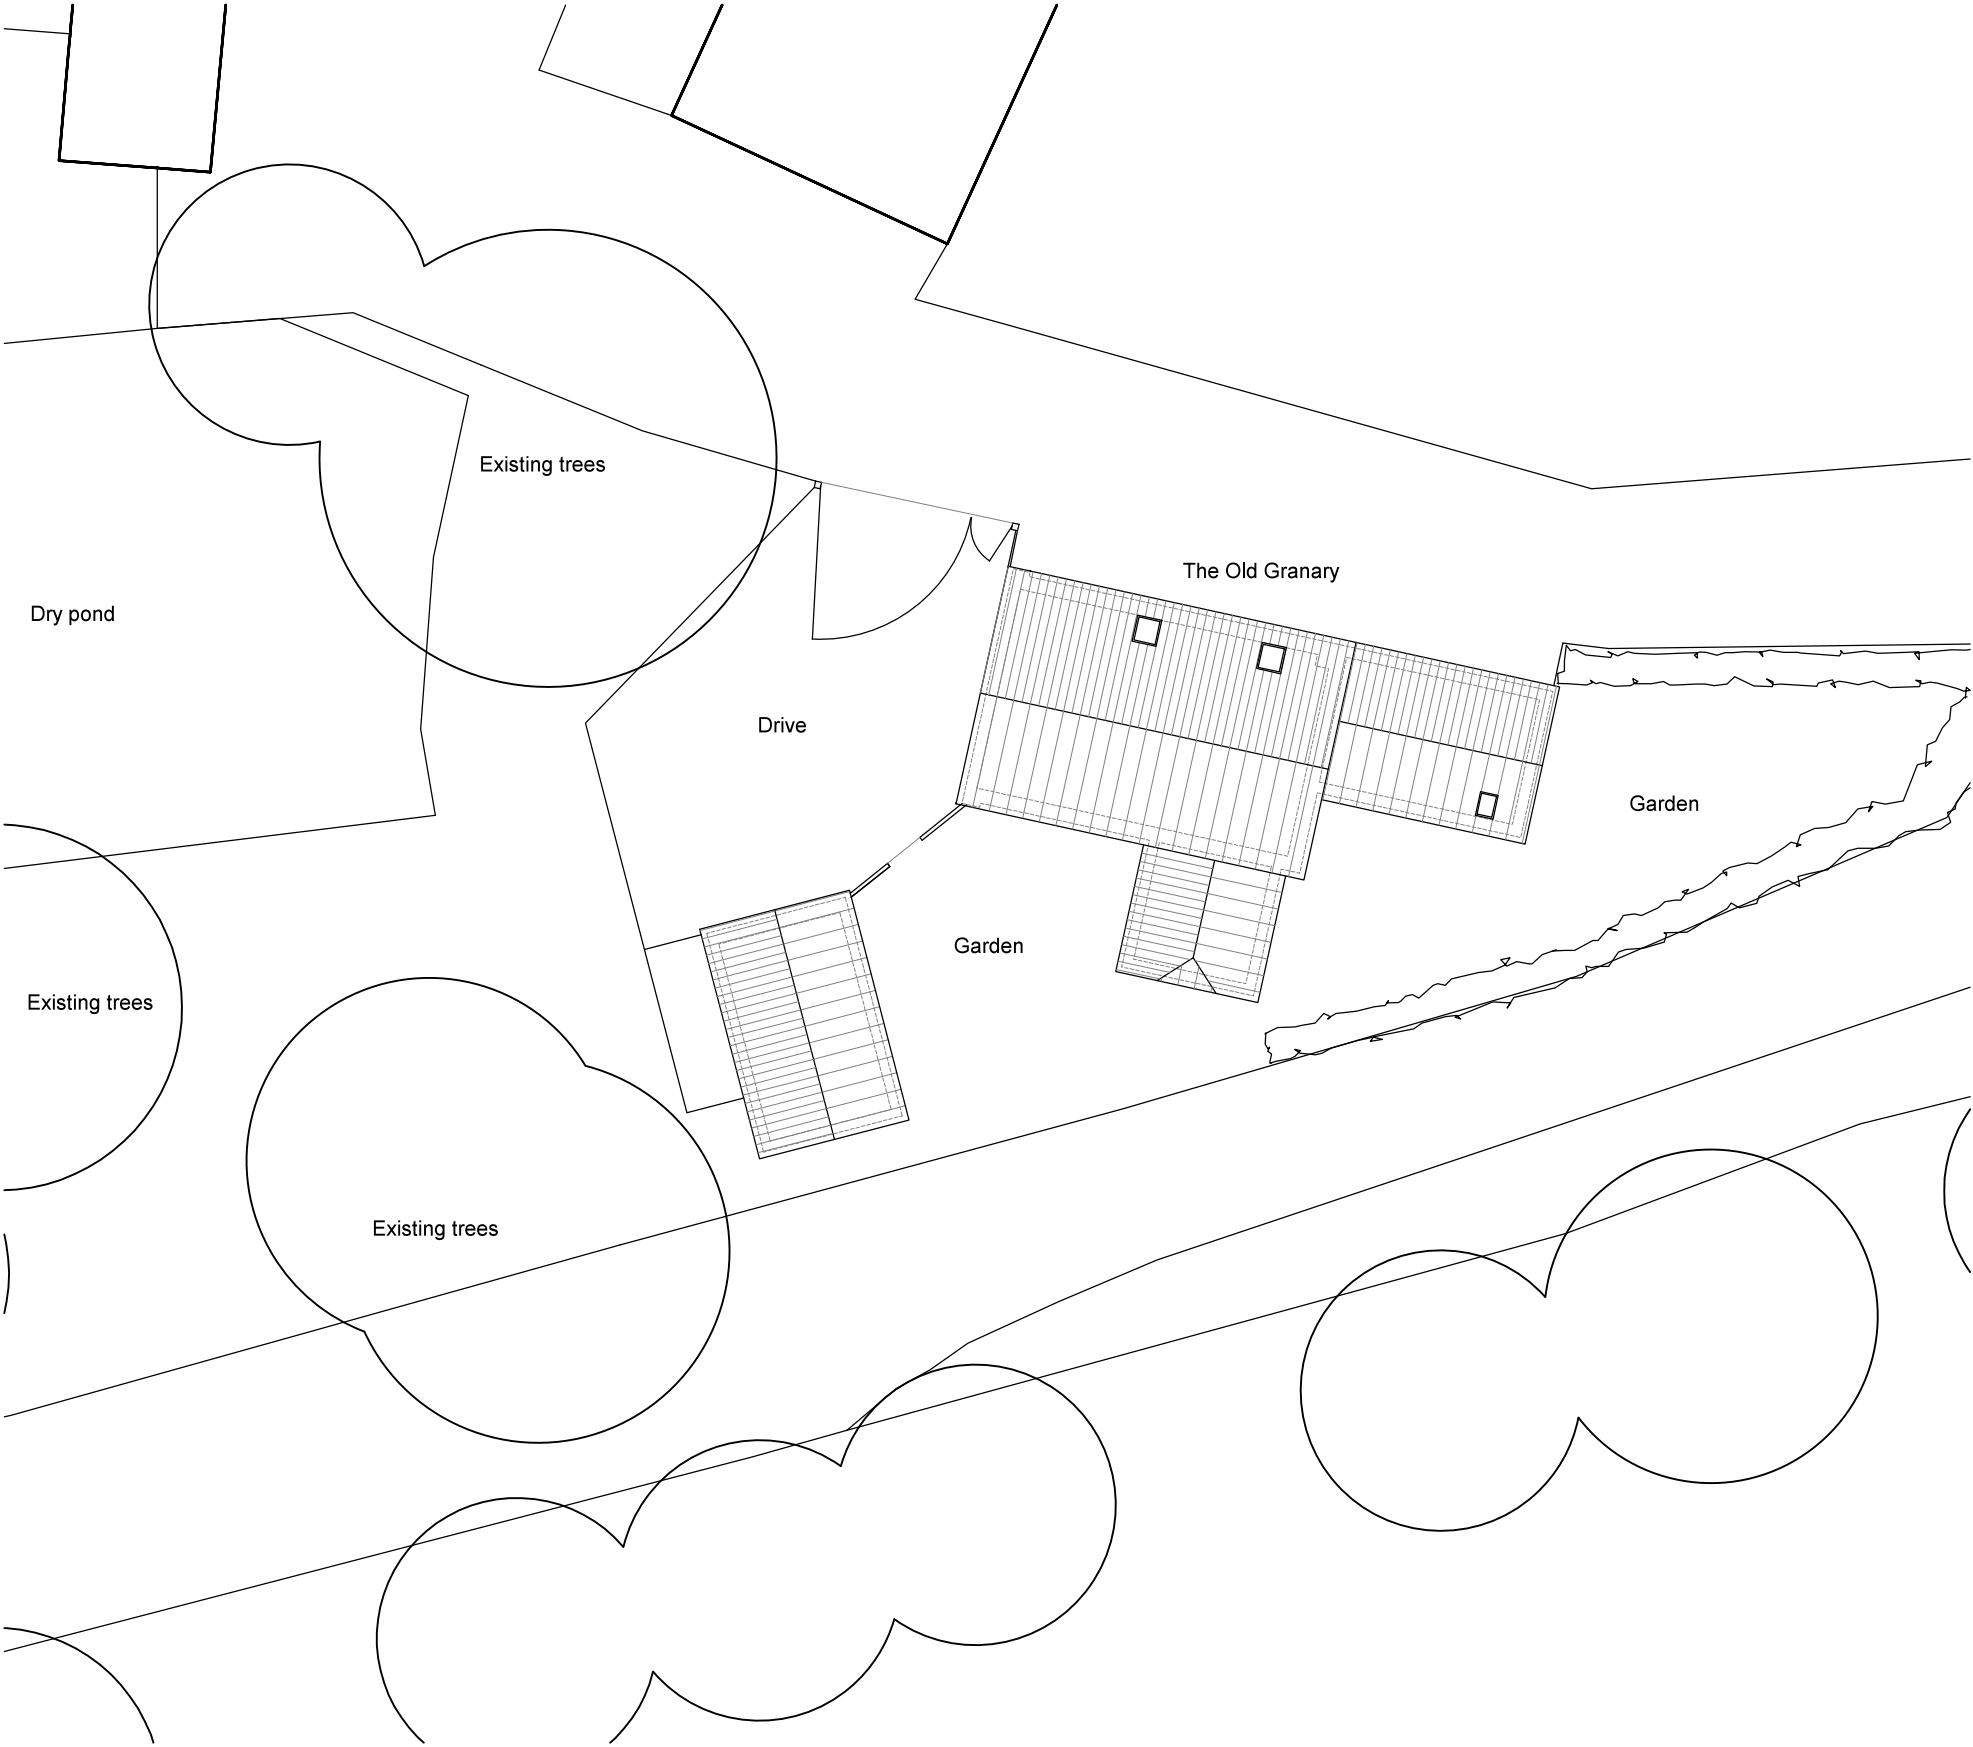


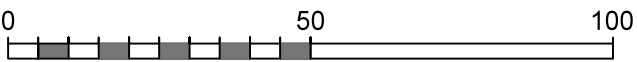

Block Plan (Scale 1:200)

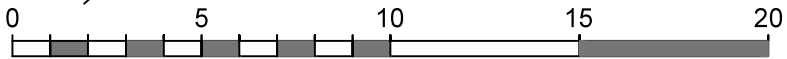

Location Plan (Scale 1:1250)

Rev	Date	Description