
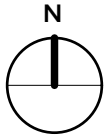
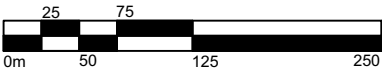


LEGEND

Building Height

- Red Line Boundary
- Max 10.2m to ridge (2 storey)
- Max 11.2m to ridge (2.5 storey)
- Max 12.7m to ridge (3 storey)
- Max 14.2m to ridge (3 storey)

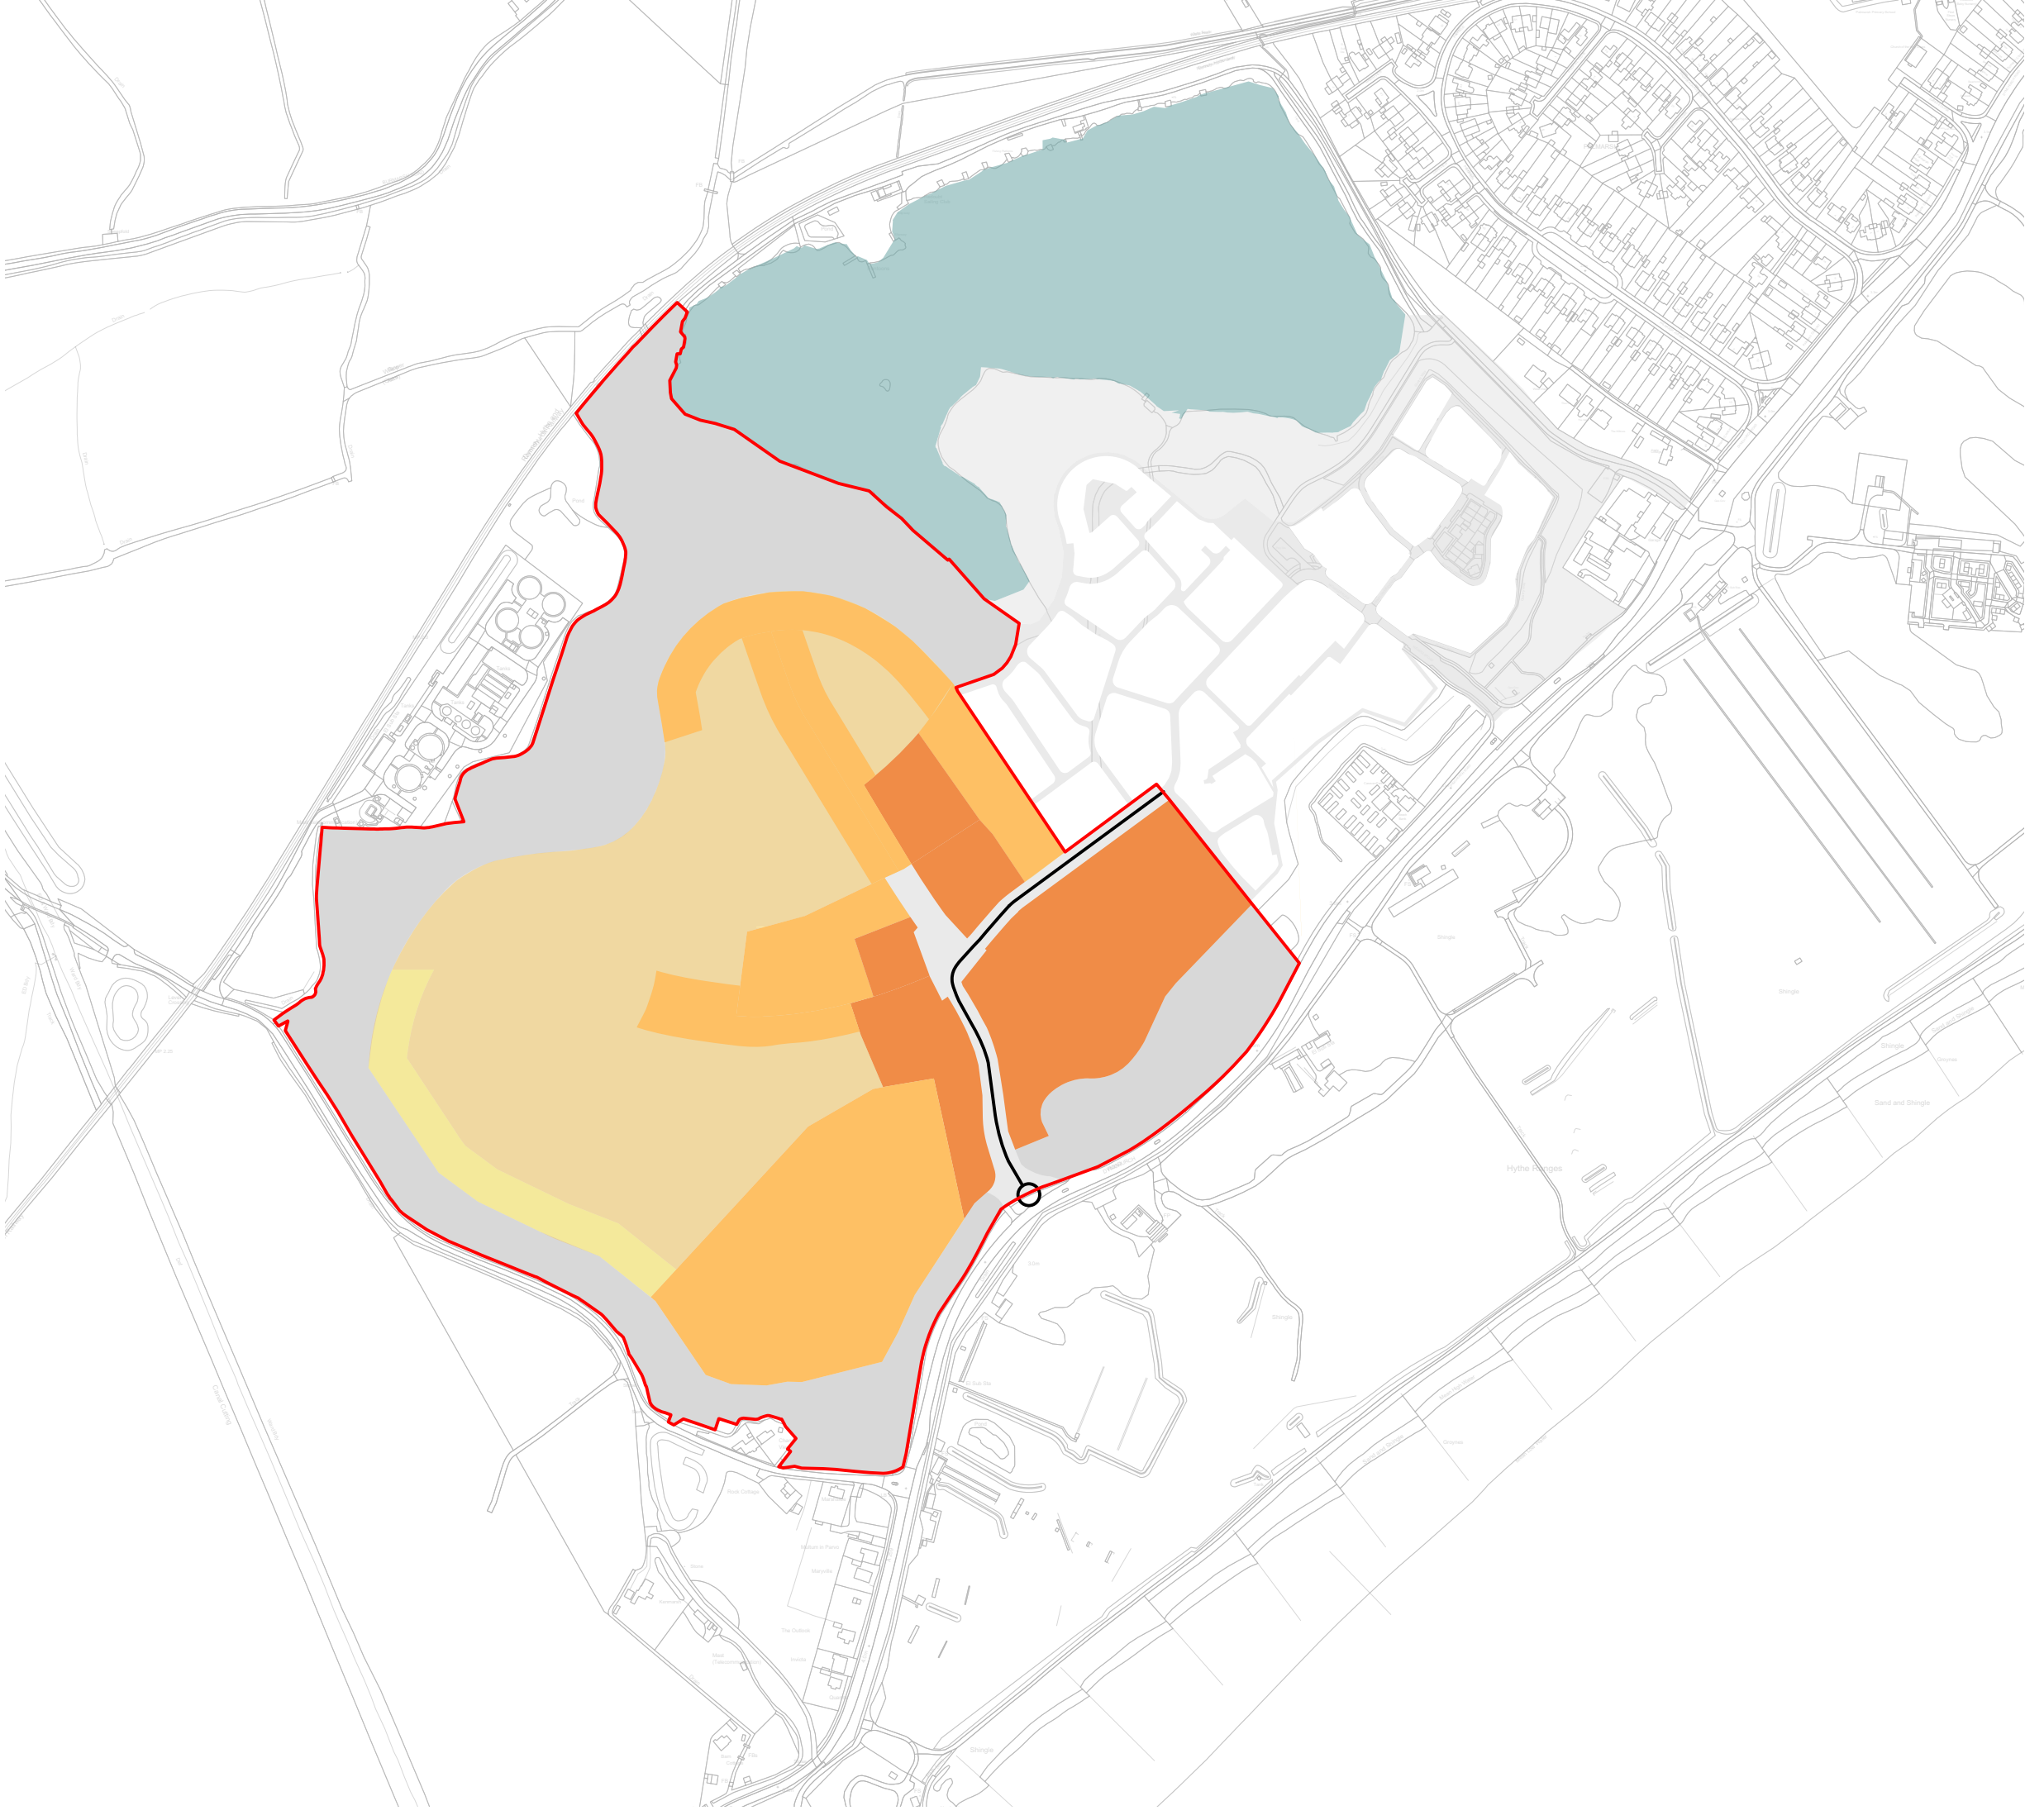

Rev	Description	Date
	C	Rev
	DE_377_006	Drg No
	Camland Hythe Ltd.	Client
	Martello Lakes	Project
	Parameter Plan - Building Height	Title
	1:5000@A3	Scale