

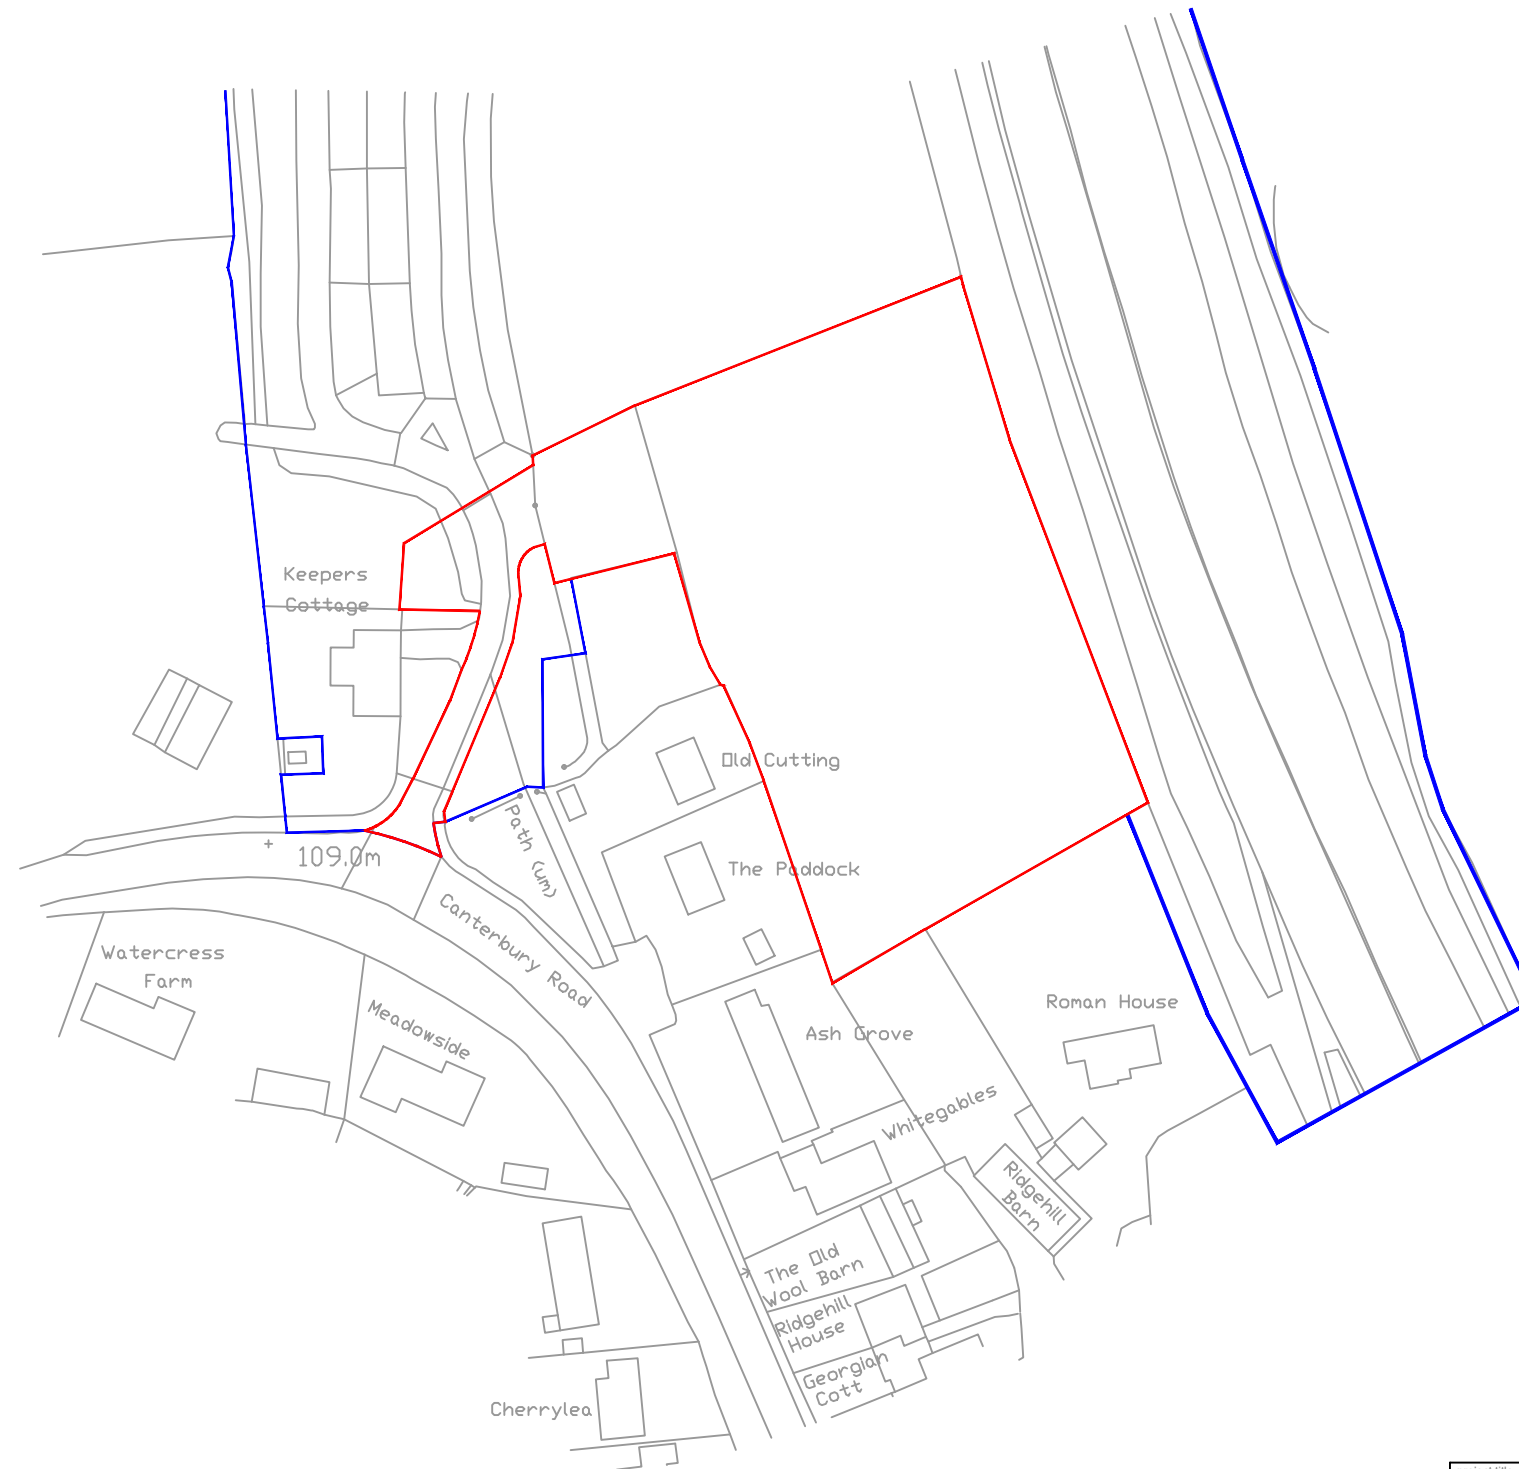


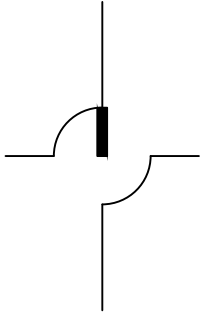

KEY

- Application Boundary
- Owned Land

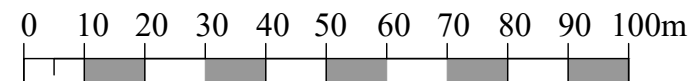

project title		drawing title		
Pentland Properties Ltd. Proposed Residential Development, Canterbury Road, Etching Hill.		Site Location Plan		
scale	1:1250 @ A3	drawing number	3049_SV01	
date	August 2018	revision	P3	

