



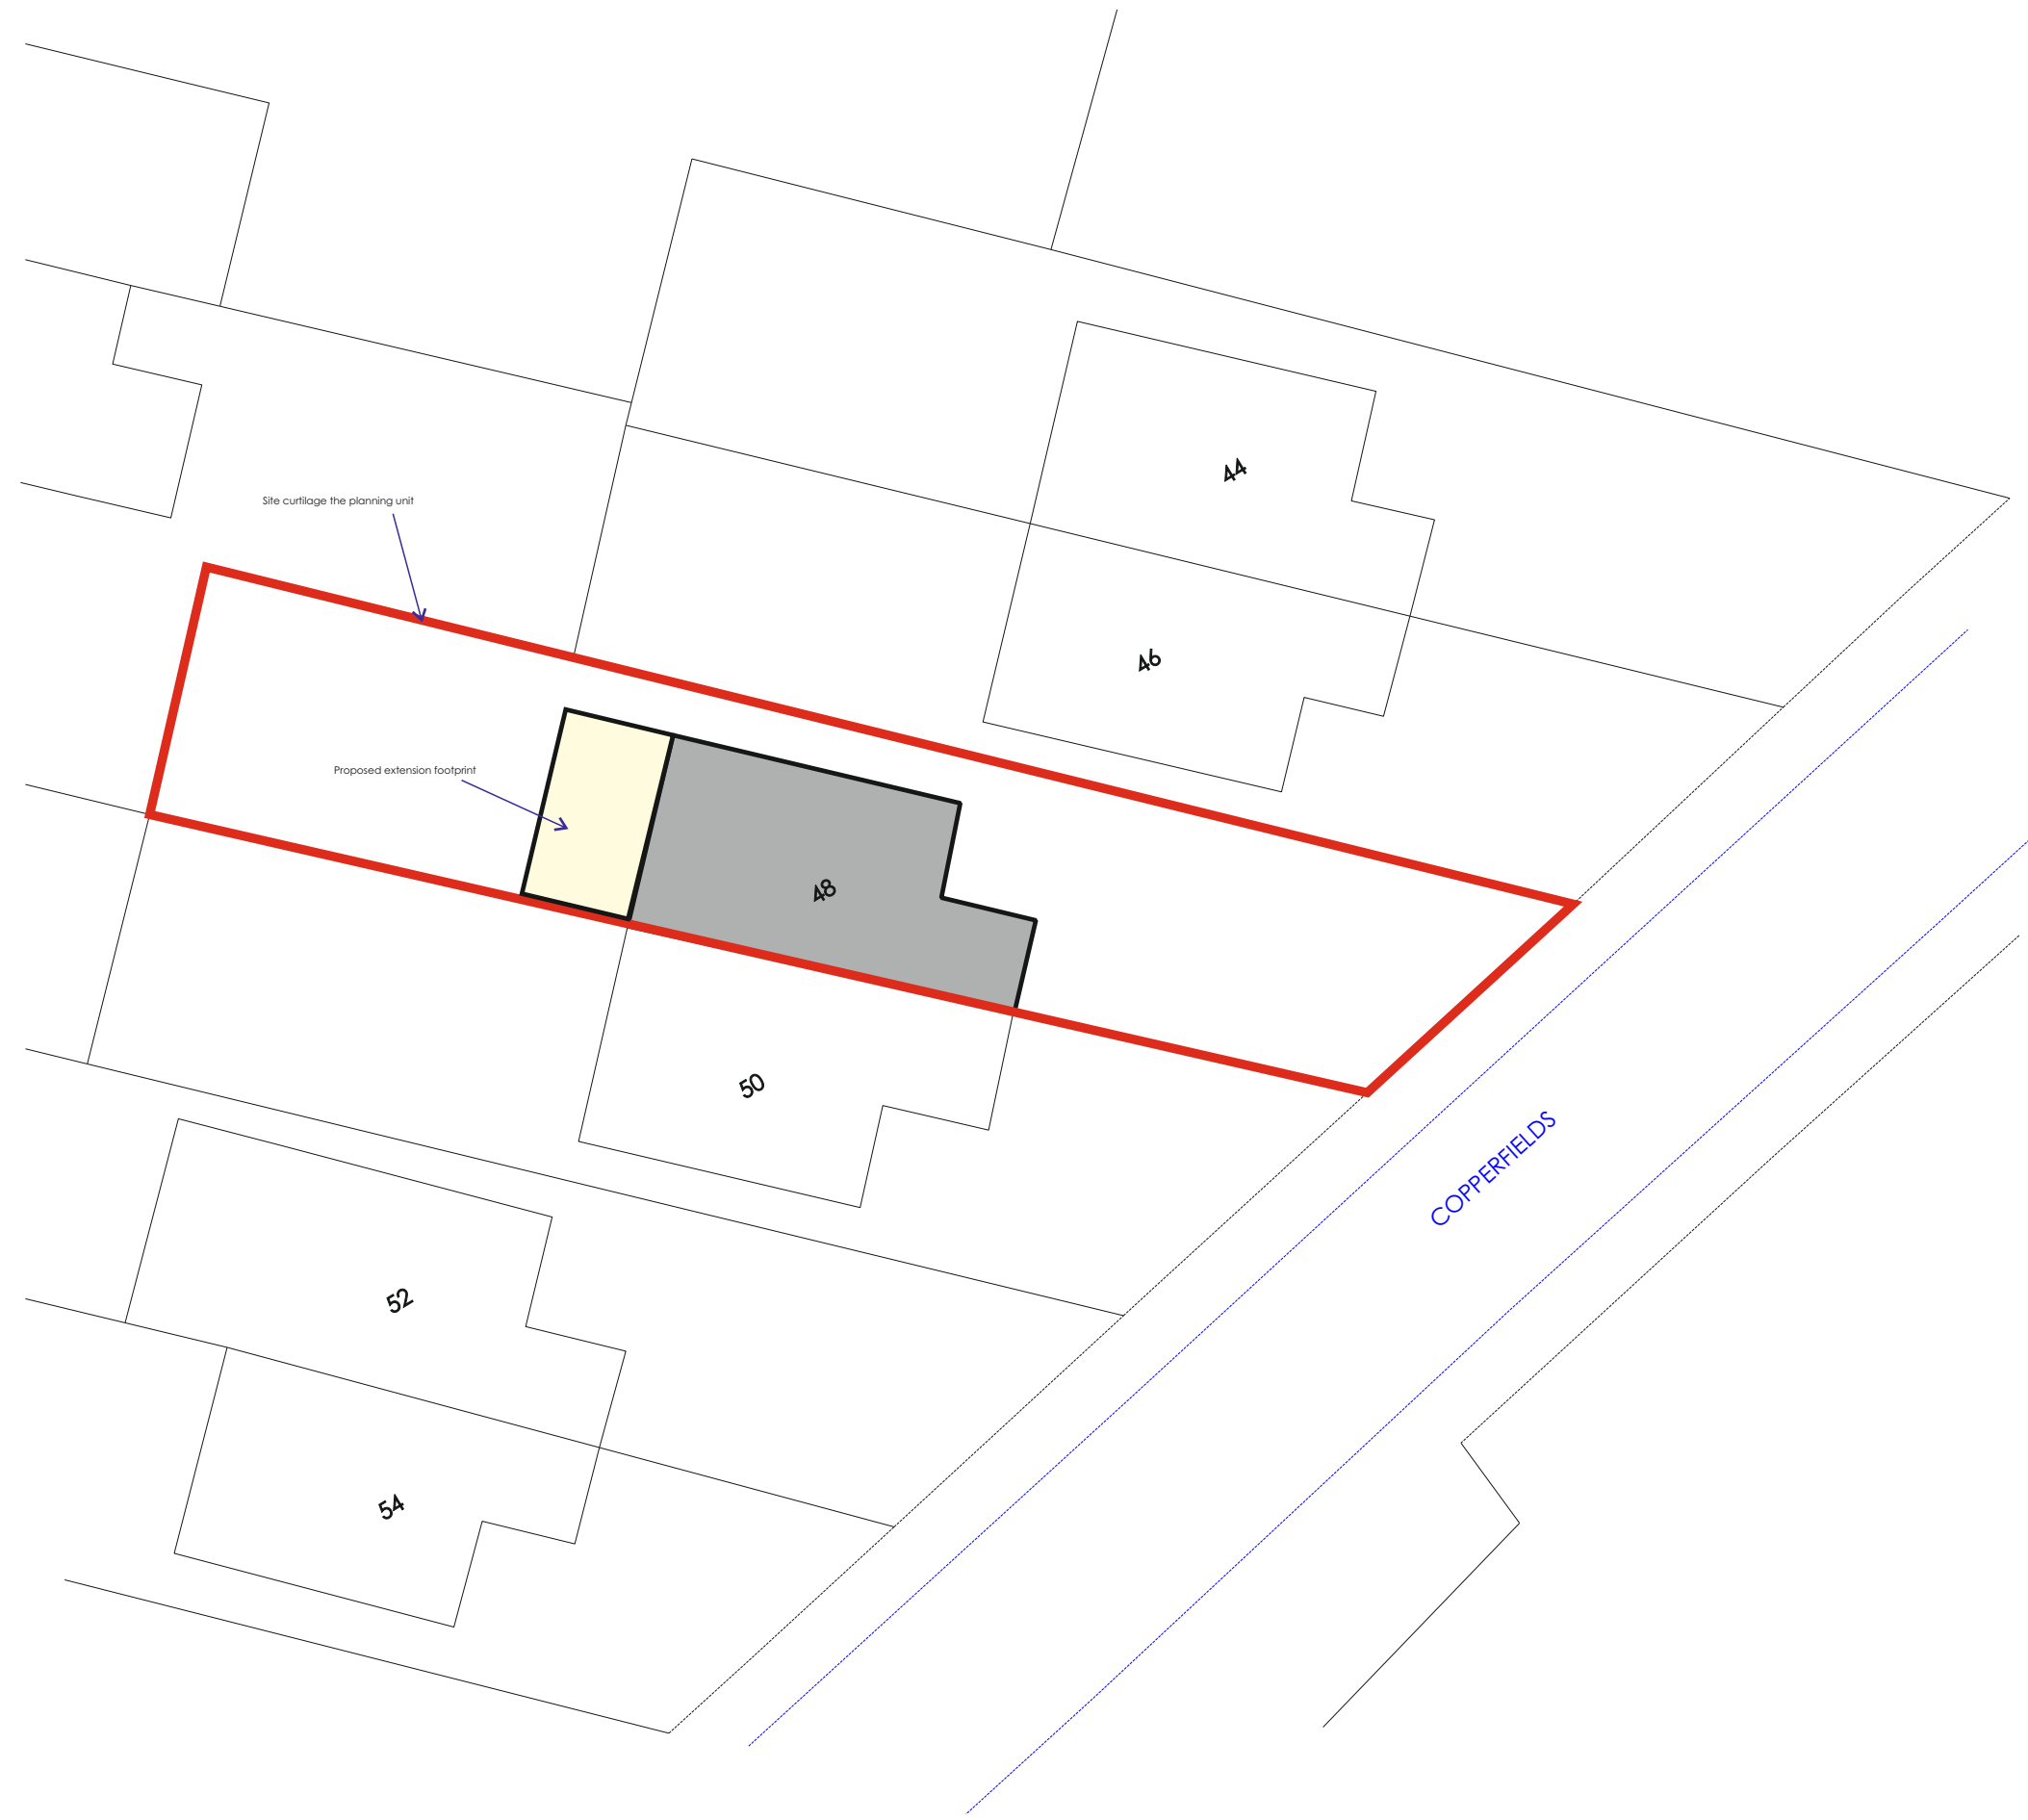


Site Plan-1:200

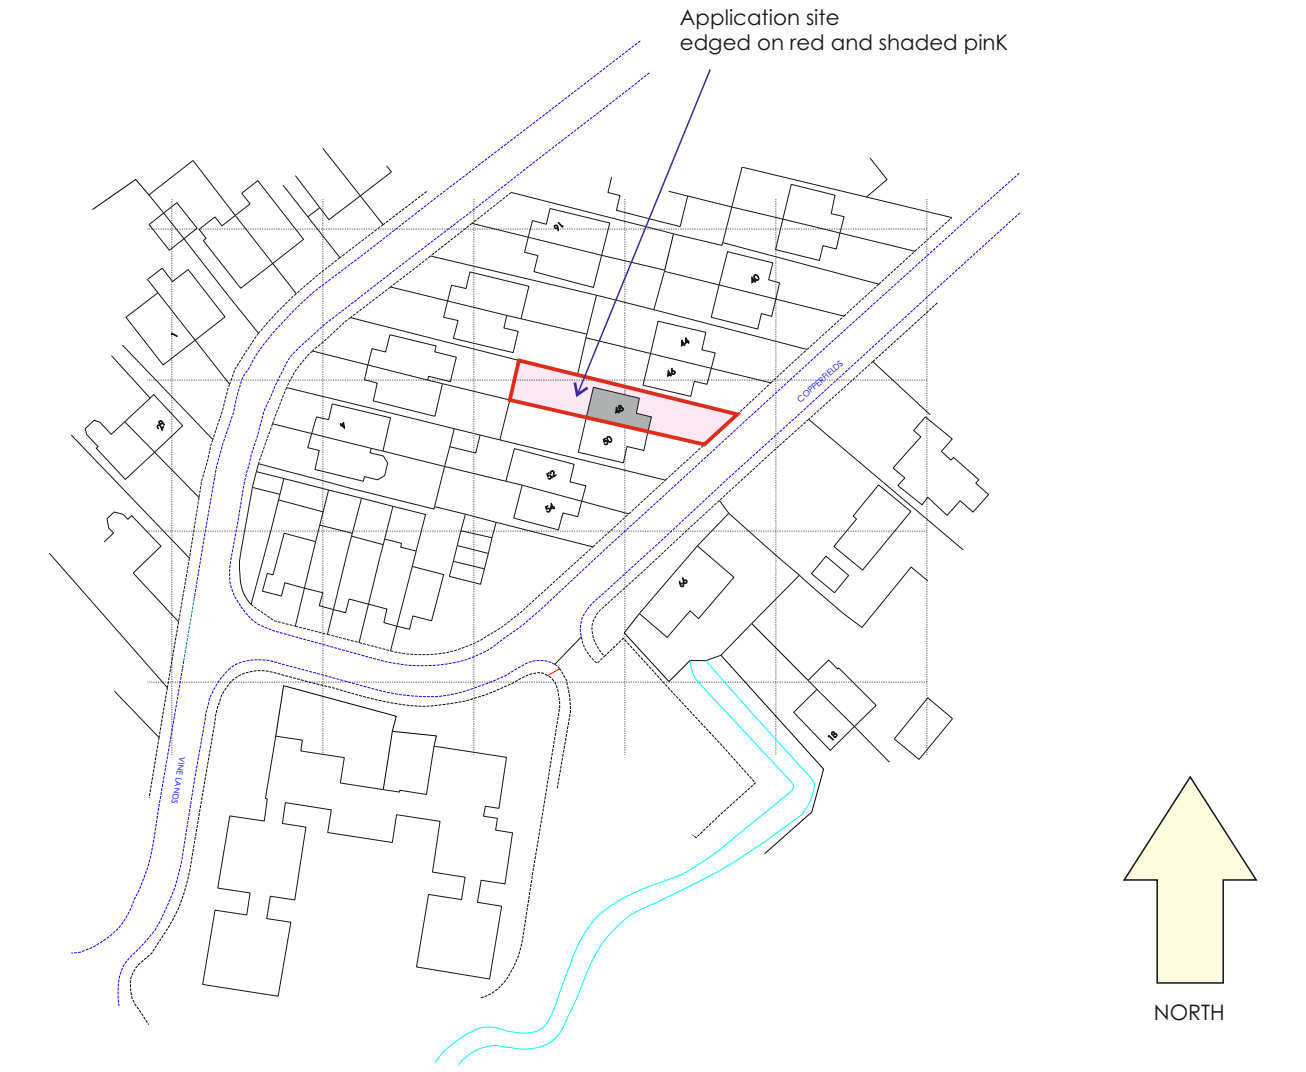

Ordnance Survey (c) Crown Copyright 2020. All rights reserved. Licence number 100022432

Location Plan-1:1250
25m grid

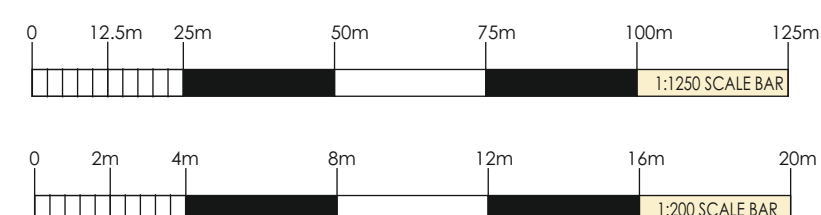

REVISIONS	
SCALES	DATE
WAT 1:200 1:1250	DEKWIN RFW
DATE November 2020	
DRAWING Site and Location Plans	
PROJECT	
Proposed Extension and Alterations 48 Copperfields Lydd Kent TN29 9UT for: Mr Clive Glayson	
WARD + ASSOCIATES	
THE HOO WROTHAM ROAD MEOPHAM GRAVESEND KENT DA13 0HP	
T: 01474 814196 M: 07771 863940 E: admin@wardassociates.co.uk W: www.wardassociates.co.uk Skype User Name: ragerwardassociates	
3520.WD.02	