



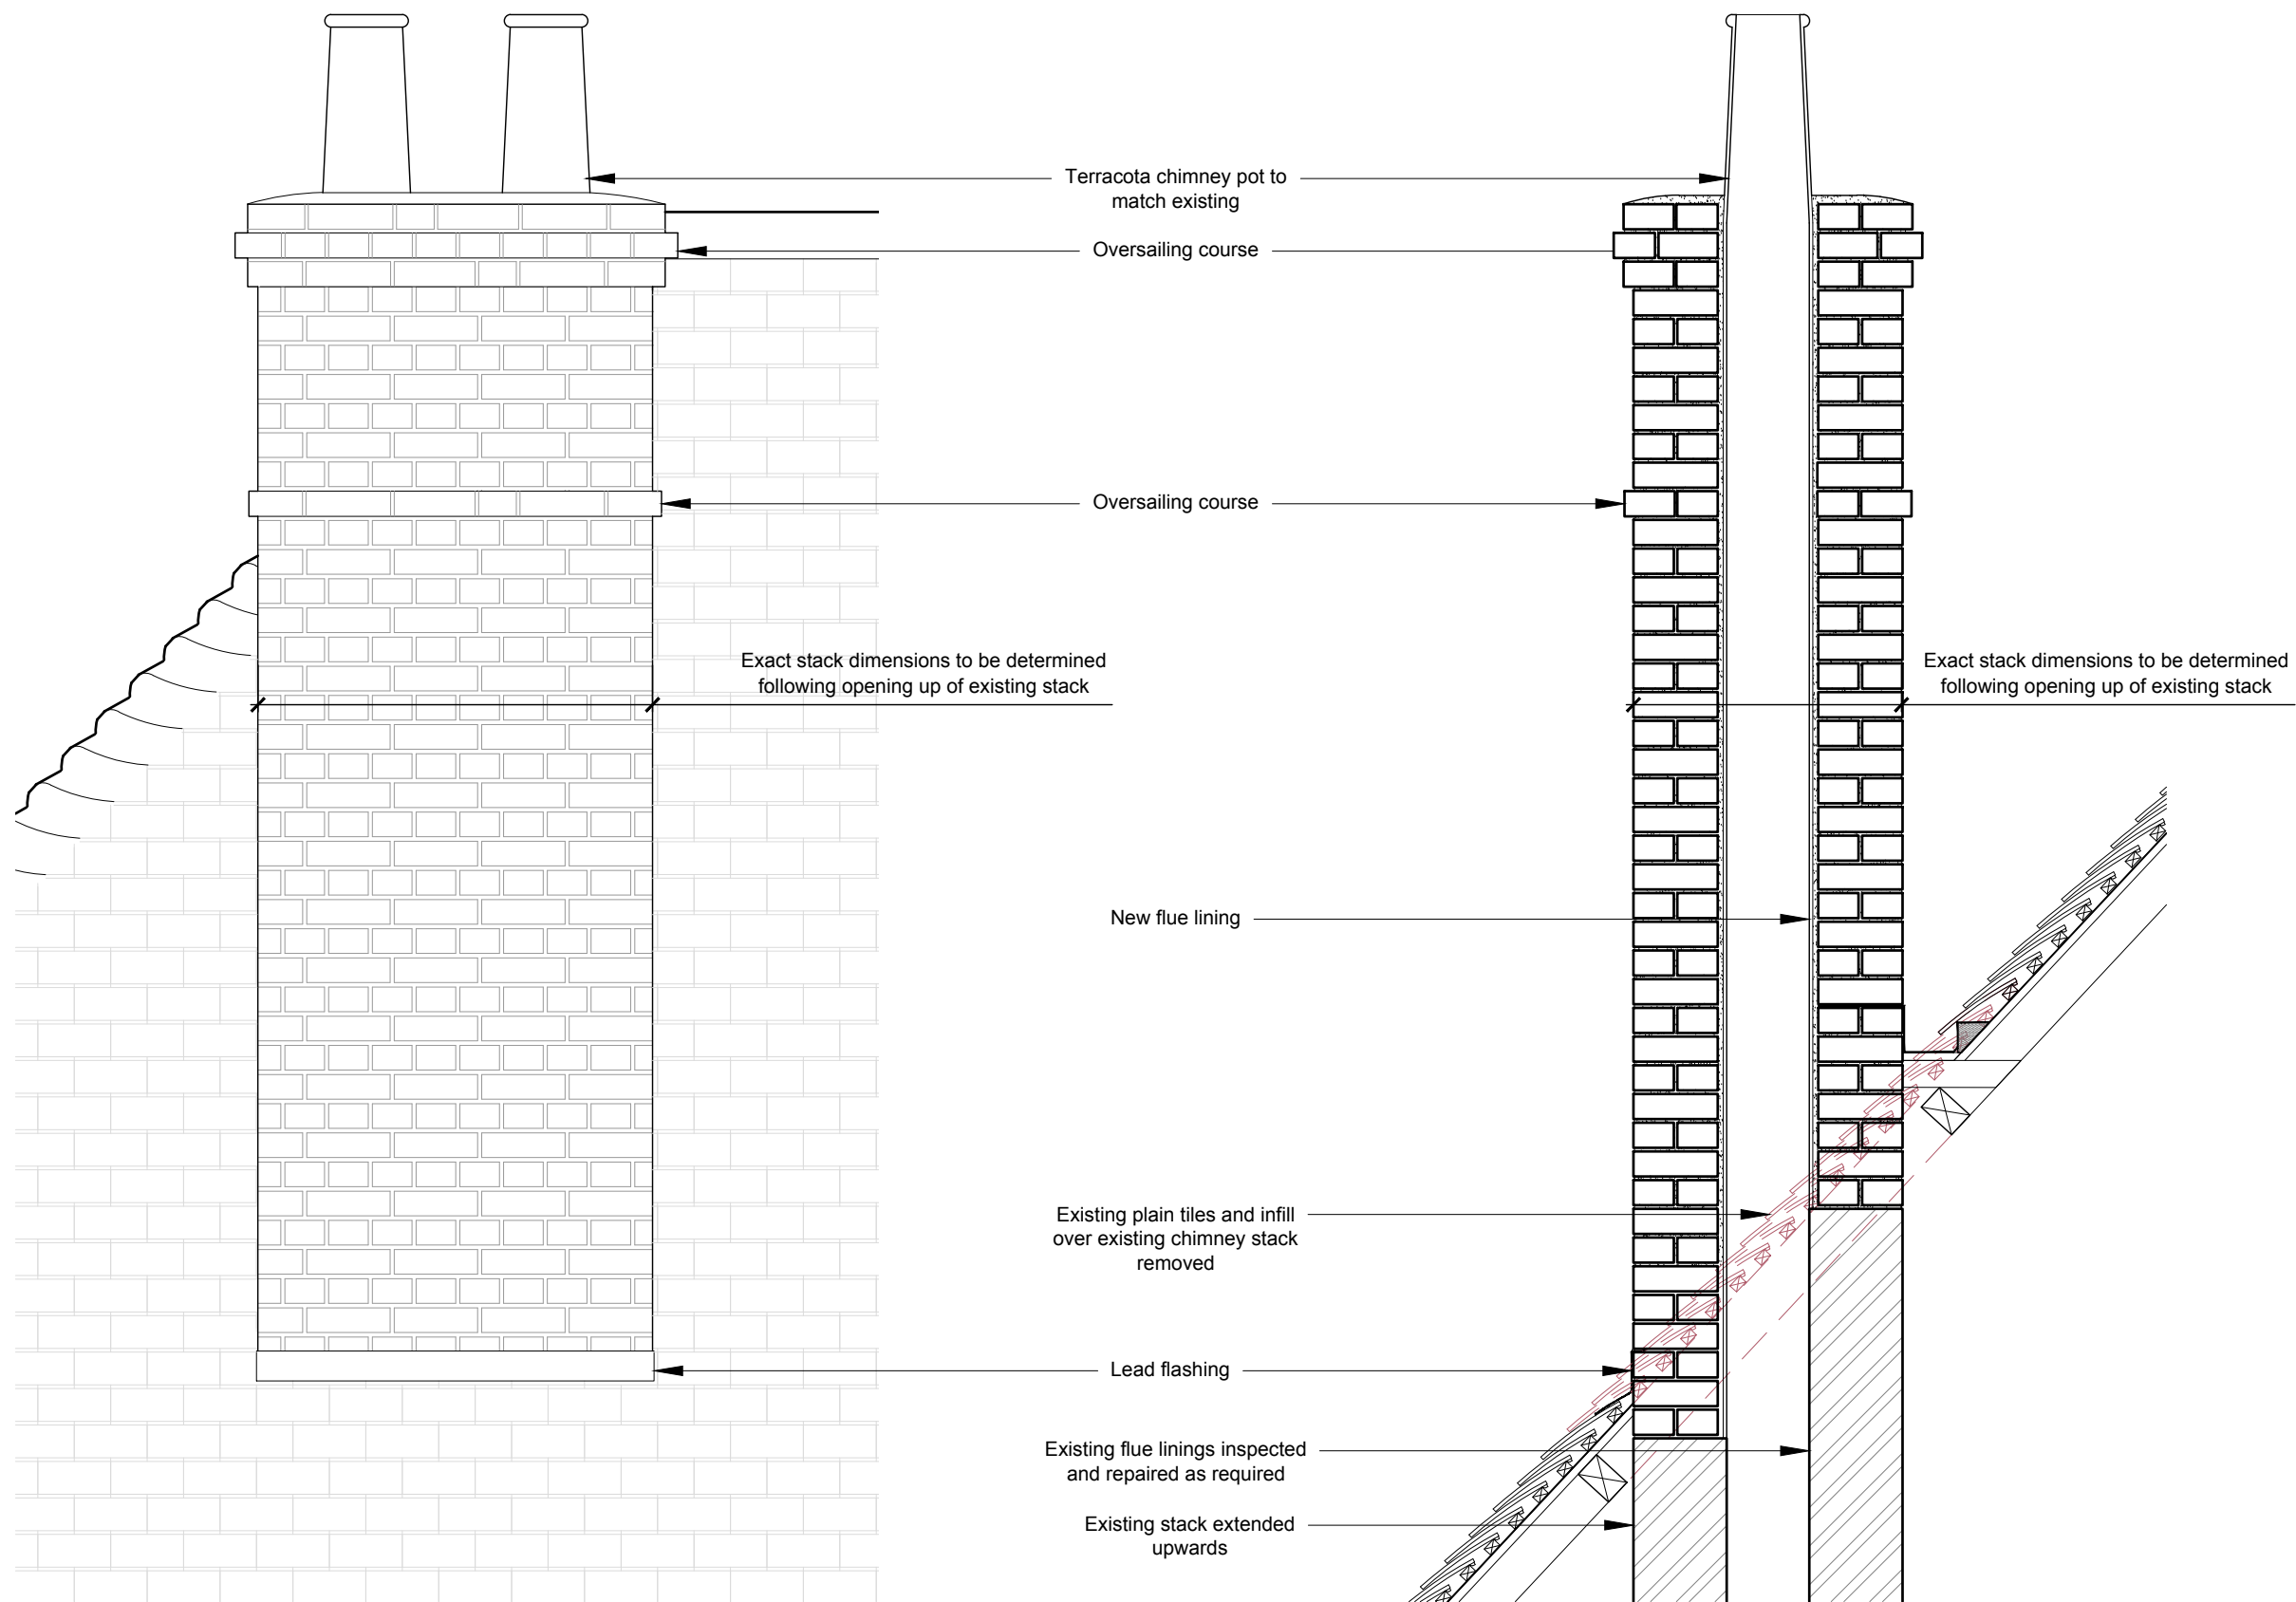

Chimney Stack Elevation Detail
1:20 @ A3

Chimney Stack Section Detail
1:20 @ A3

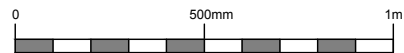

NOTES:

Report all discrepancies, errors and omissions.

Verify all dimensions on site before commencing any work on site or preparing shop drawings.

All materials, components and workmanship are to comply with the relevant British Standards, Codes of Practice and appropriate manufacturers recommendations.

See relevant drawings for all specialist work.

This drawing and design are copyright of James Clague Architects Ltd, company registration number 8664802

Rev	Date	Description
-----	------	-------------

Project Title
Abbots Fireside
Elham
CT4 6TD

Drawing Description
Reinstated Chimney Details

Scale
1:20 @ A3

Date
October 2020

Drawn By
MP

JAMES CLAGUE
ARCHITECTS

40 / 41 Castle Row
Canterbury, Kent CT1 2QY
T: 01227 649 073
E: info@jamesclague.co.uk
W: jamesclague.co.uk

Drawing Number
20500_3071

Revision
-