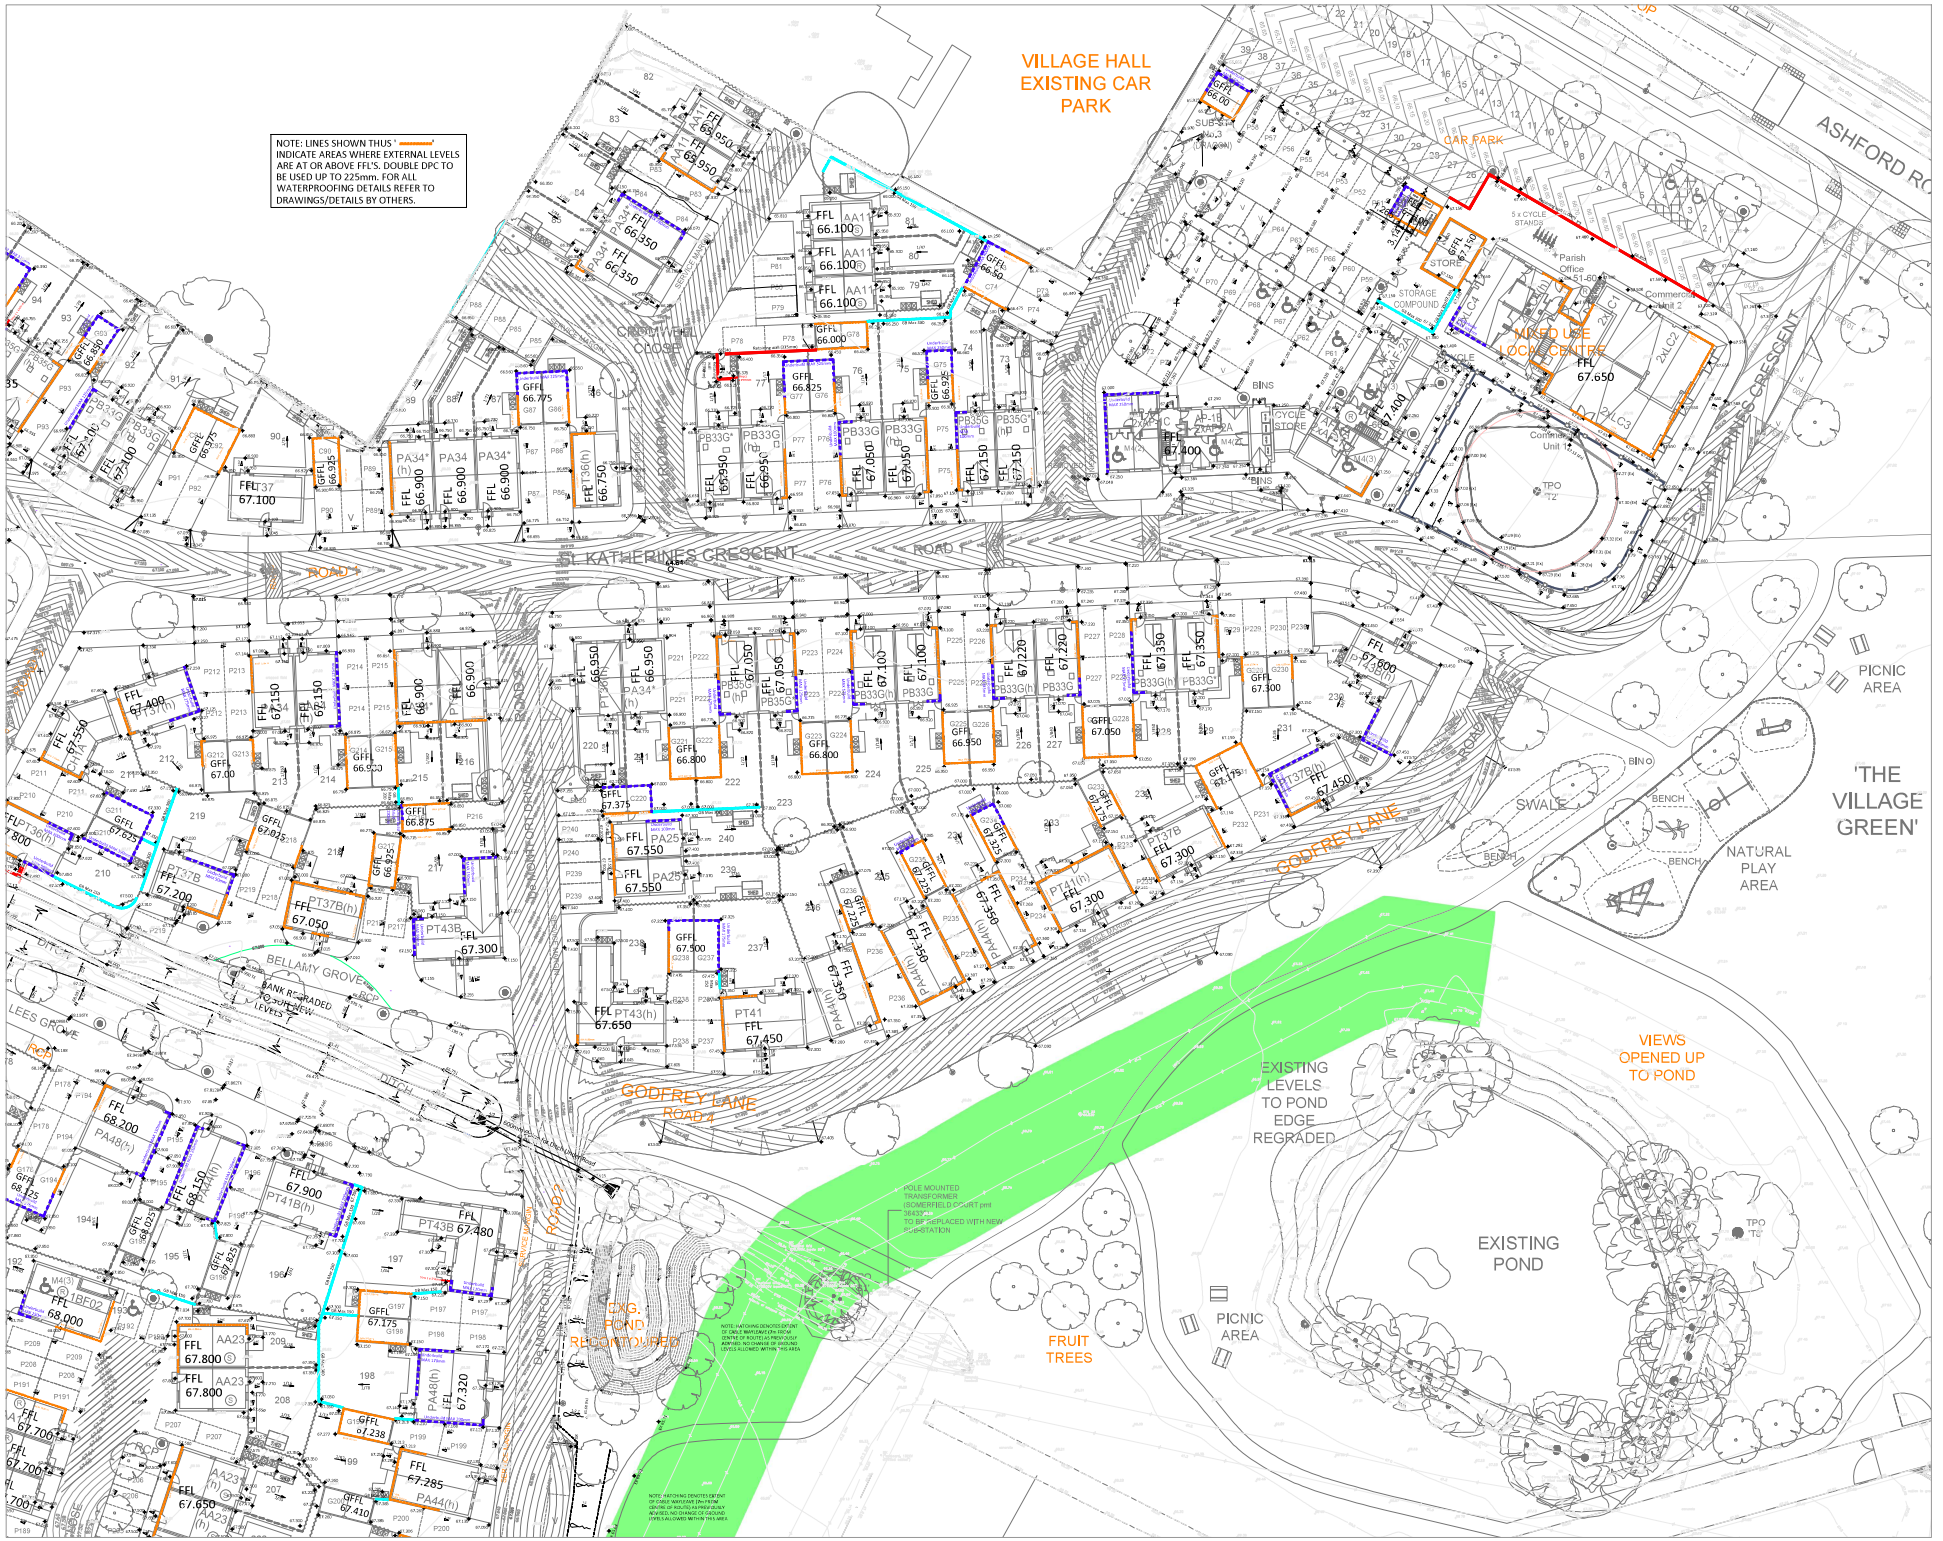

Use figured dimensions only: Do not scale from drawing.
All levels and dimensions are to be checked on site.
This drawing is to be read in conjunction with all relevant documents
Knapp Hicks & Partners Ltd CAD file formats,
must not be used for setting out purposes.
© KNAPP HICKS & PARTNERS LTD. (DATE AS TITLE)

NOTES.

- GRAVEL BOARD
- UNDERBUILD
- RETAINING
- DOUBLE DPC / TANKING (MAX HEIGHT INDICATED) — DOUBLE DPC NOT SHOWN AT DOORS FOR CLARITY
- 150mm STEP
- 68.495 PROPOSED LEVEL
- FFL 88.60 FINISHED FLOOR LEVEL
- SURVEY EXISTING LEVEL
- BANK SYMBOLS

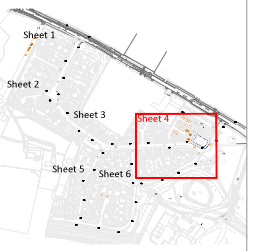

Rev	Date	Revision	By	Chk
K	02.10.20	ROADS 2 AND 3 LEVELS AMENDED. EXTERNAL LEVELS AND TANKING EXTENTS AND HEIGHT REVISED ACROSS WHOLE SITE, IN ACCORDANCE WITH THE LIST ATTACHED. CABLE EASEMENT AND BANK SHOWN	AF/JF	DK
J	20.05.20	COMPREHENSIVE REVIEW OF LEVELS, GRADIENTS, GRAVEL BOARDS, TANKING AND UNDERBUILD THROUGH OUT THE SITE SHOWN WITH REVISION CLOUDS. ADDITIONAL LEVELS AND GRADIENTS SHOWN ON ACCESS TO PROPERTIES SHOWN WITH REVISION CLOUDS. G160-161 GFFL RAISED TO 67.150. GRAVEL BOARD REMOVED FROM P159. LEVELS ADDED TO ACCESS GATES TO DITCH AREAS. CONTOURS IN FLATS CAR PARK REPLACED WITH SPOT LEVELS AND GRADIENTS. SPOT LEVELS ADJUSTED IN LOCAL CENTRE CAR PARK TO FIT CONTOURS AND SURVEYED LEVELS. DROP KERB LEVELS ADDED FOR P67-P72 FRONT BIN STORE ACCESS.GRAVEL BOARDS ADDED TO STORAGE COMPOUND AND LANDSCAPED AREA NEAR LOCAL CENTRE. PREVIOUS REVISIONS WERE NOT UPLOADED TO DOCHOSTING SEE BELOW FOR DETAILS.	CET	DK
I	17.04.20	C202, G102, G120, G199, G203, G204, P201 LEVELS, TANKING AND/OR UNDERBUILD AMENDED. G102 GARDEN LEVELS AMENDED. TANKING AND OR UNDERBUILD ADDED TO G101, G125, G182 - G184, P115, G126, G127, CP101 & CP109. 150MM GRAVEL BOARD ADDED TO P126 AND ALTERED ON P174. LEVELS CHANGED FOR G87, G86, P116-P120, P128-P129, P176 & P177.ALL STEP LINE TYPE ALTERED AND NOTE ADDED FOR PROPERTY 94, 96, 116, 161, 163, 197. RETAINING WALL ADDED TO P122. SURVEY EXISTING LEVEL KEY CHANGED. UPDATED SITE LAYOUT.	CET	DK
A	04.03.19	LAYOUT AMENDED	AJB	CET
-	19.11.18	FIRST ISSUE	AJB	CET

Client: Taylor Wimpey

Project: SELLINDGE PHASE 2

Drawing Title: EXTERNAL LEVELS SHEET 4 OF 6

Knapp Hicks
Consulting Structural, Civil & Geotechnical Engineers
Prospect House, 1 Highpoint Business Village
Henwood, Ashford, Kent TN24 8DH
tel: 01233 502255 website: www.knapphicks.co.uk

SCALE	1:250	DRAWN	AJB	A1
DATE	FEB2018	CHECK	CET	

FOR CONSTRUCTION

33575/C/115 K