





Location Plan - Scale 1:1250

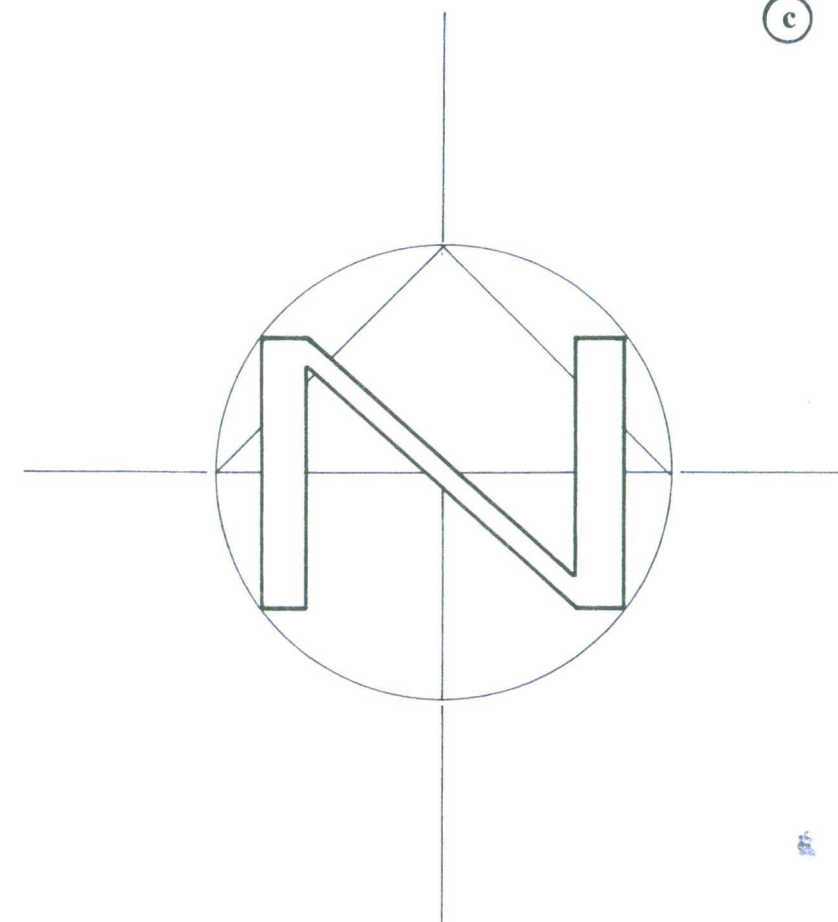

03 DEC 2020

NB - In addition to measured survey data, this drawing has been prepared in accordance with information supplied by H M Land Registry, Ordnance Survey and Promap Service, Licence Number 100020449

Any discrepancies are to be reported to the Agent immediately and prior to any checks on site being made by Paul M Noad Associates

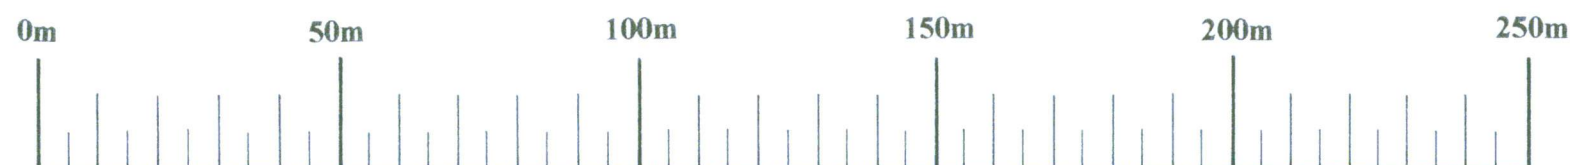

SCALE BAR - 1:1250

Title **LOCATION PLAN**

Project
119 HIGH STREET
HYTHE
KENT CT21 5JJ

Scale 1:1250

Date October 2019

Drawn PMN

PAUL M. NOAD

Land and Building Surveyors

PELICAN HOUSE, 86 HIGH STREET
HYTHE, KENT CT21 5AJ
Telephone (01303) 261660

☐ DETAILED MEASURED AND LEVELLED SURVEYS ☐
☐ DESIGN ☐ PLANNING ☐ BUILDING REGULATIONS ☐



Client Robert Kent Esq
119 High Street
Hythe
Kent CT21 5JJ

Drg No. **19.36-01**