


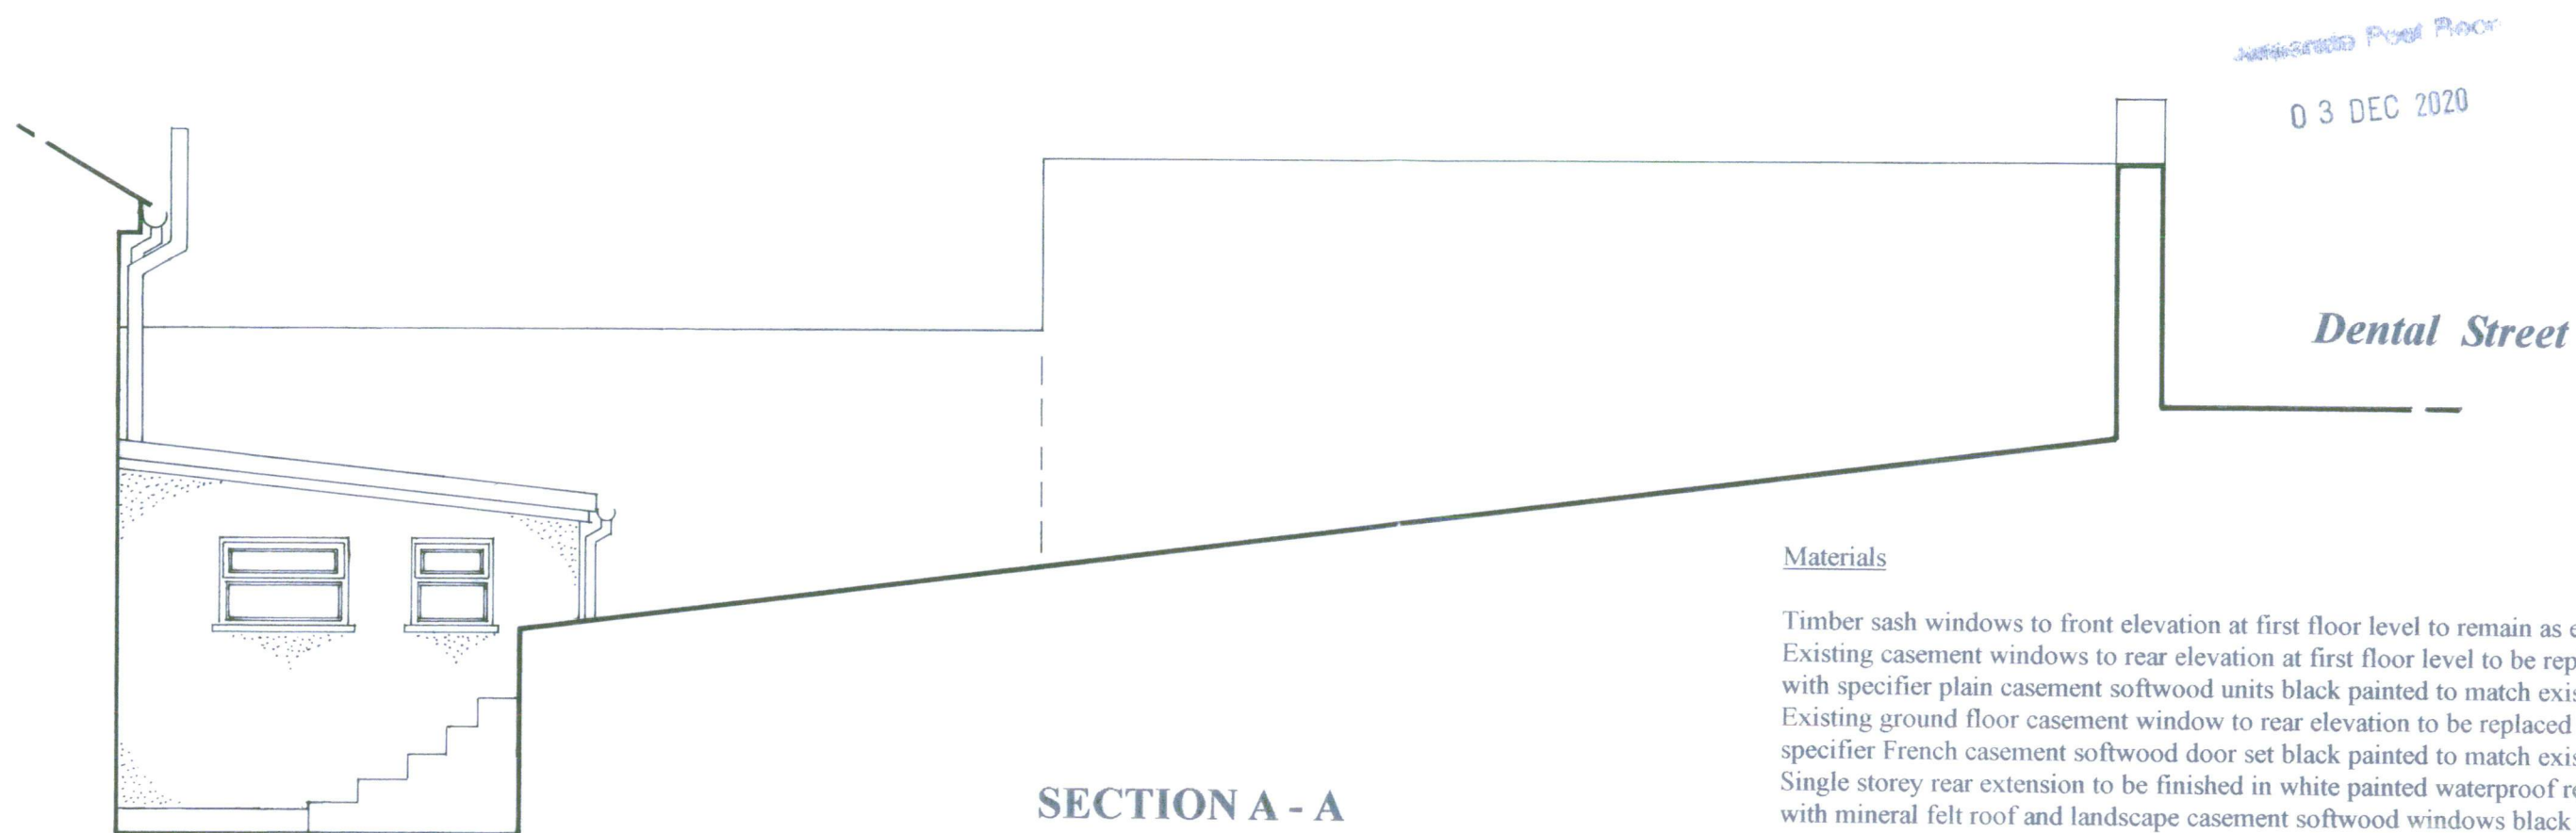

Arbitrary Datum 49.000m

Arbitrary Datum 49.000m

NB - In addition to measured survey data, this drawing has been prepared in accordance with information supplied by H M Land Registry, Ordnance Survey and Promap Service, Licence Number 100020449

Any discrepancies are to be reported to the Agent immediately and prior to any checks on site being made by Paul M Noad Associates

Title		PART SECTION AS PROPOSED	
Project	119 HIGH STREET		Scale 1:50
	HYTHE		Date October 2020
	KENT CT21 5JJ		Drawn PMN


PAUL M. NOAD PELICAN HOUSE, 86 HIGH STREET
Land and Building Surveyors HYTHE, KENT CT21 5AJ
Telephone (01303) 261660

☐ DETAILED MEASURED AND LEVELLED SURVEYS ☐
☐ DESIGN ☐ PLANNING ☐ BUILDING REGULATIONS ☐

Client Robert Kent
119 High Street
Hythe
Kent CT21 5JJ

Drg No.

20.22-07

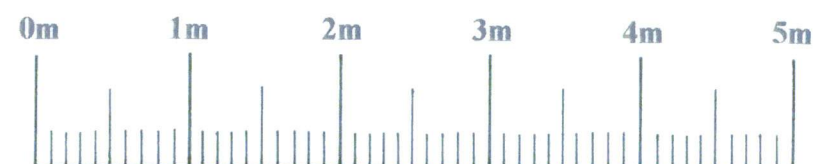

SCALE BAR - 1:50

NB - This drawing has been prepared for illustrative purposes only and should not be relied upon for accuracy of scale

All materials and methods of construction are to be strictly to local authority approval

