
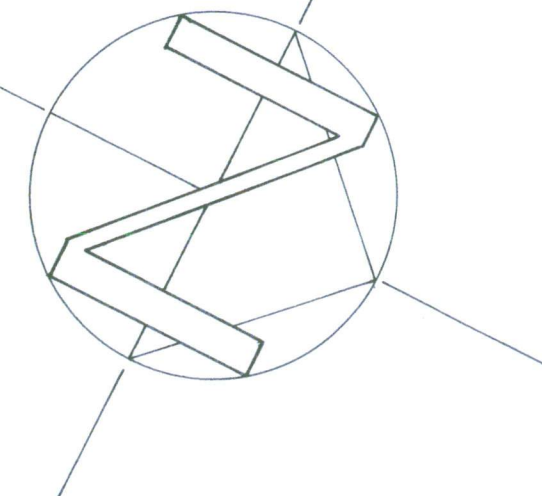


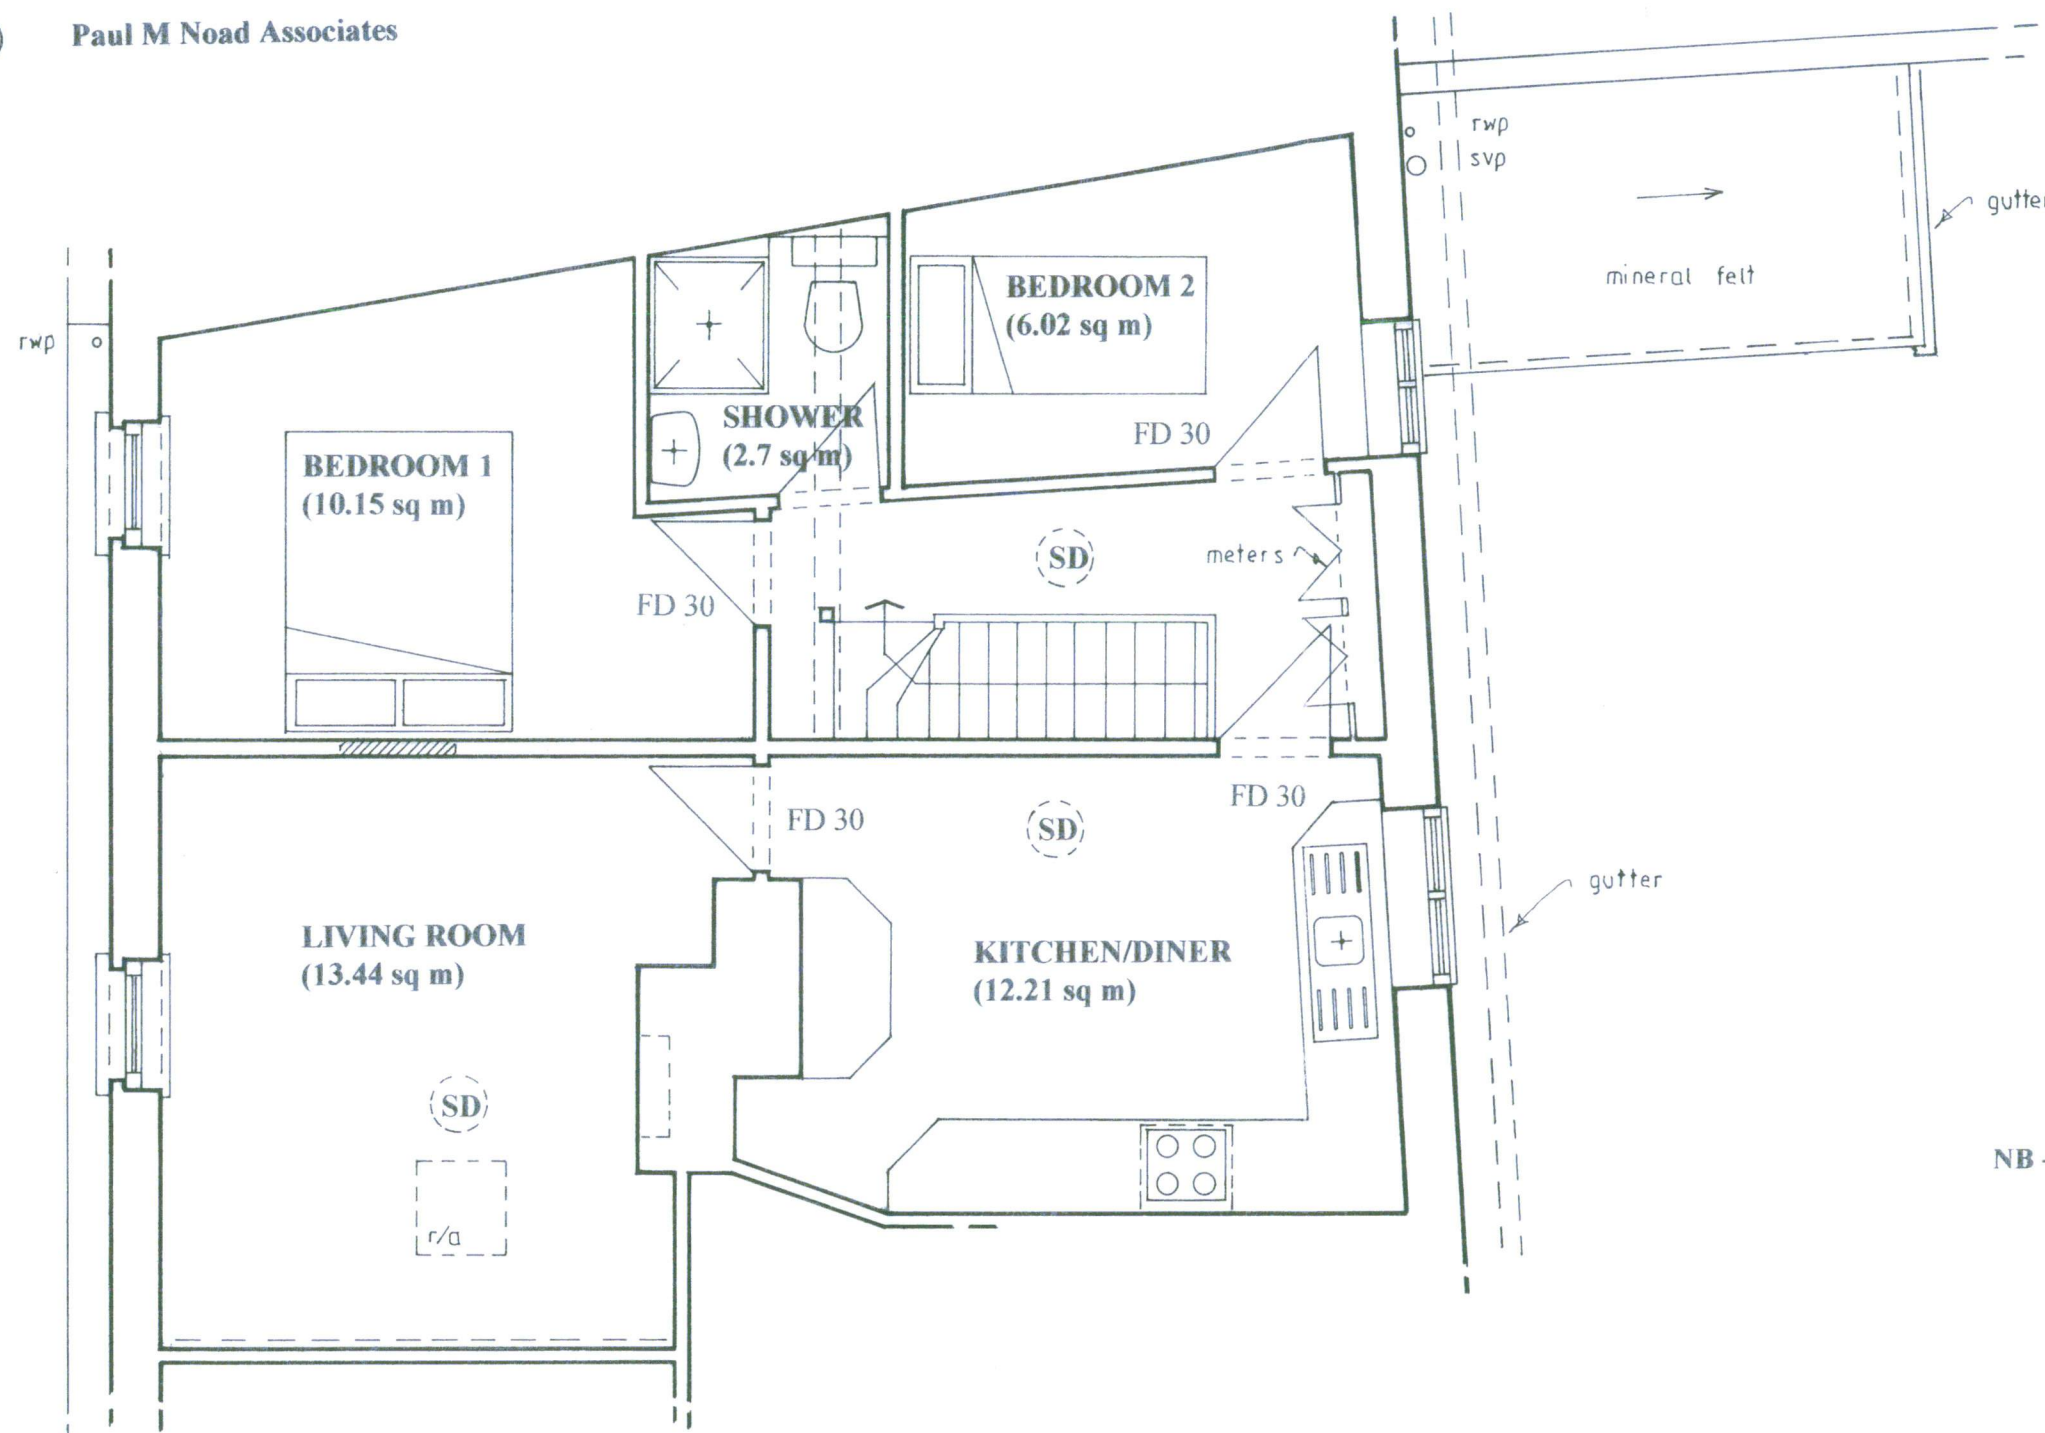

03 DEC 2020


NB - This drawing has been prepared for illustrative purposes only and should not be relied upon for accuracy of scale

All materials and methods of construction are to be strictly to local authority approval

FIRST FLOOR

NB - In addition to measured survey data, this drawing has been prepared in accordance with information supplied by H M Land Registry, Ordnance Survey and Promap Service, Licence Number 100020449

Any discrepancies are to be reported to the Agent immediately and prior to any checks on site being made by Paul M Noad Associates

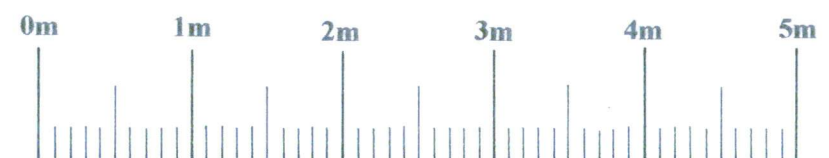

SCALE BAR - 1:50

Title		FIRST FLOOR AS PROPOSED	
Project	119 HIGH STREET		Scale 1:50
	HYTHE		Date October 2020
	KENT CT21 5JJ		Drawn PMN
PAUL M. NOAD		PELICAN HOUSE, 86 HIGH STREET	
Land and Building Surveyors		HYTHE, KENT CT21 5AJ	
		Telephone (01303) 261660	
		☐ DETAILED MEASURED AND LEVELLED SURVEYS ☐ DESIGN ☐ PLANNING ☐ BUILDING REGULATIONS	
Client		Robert Kent	
		119 High Street	
		Hythe	
		Kent CT21 5JJ	
		Drg No. 20.22-04	

