


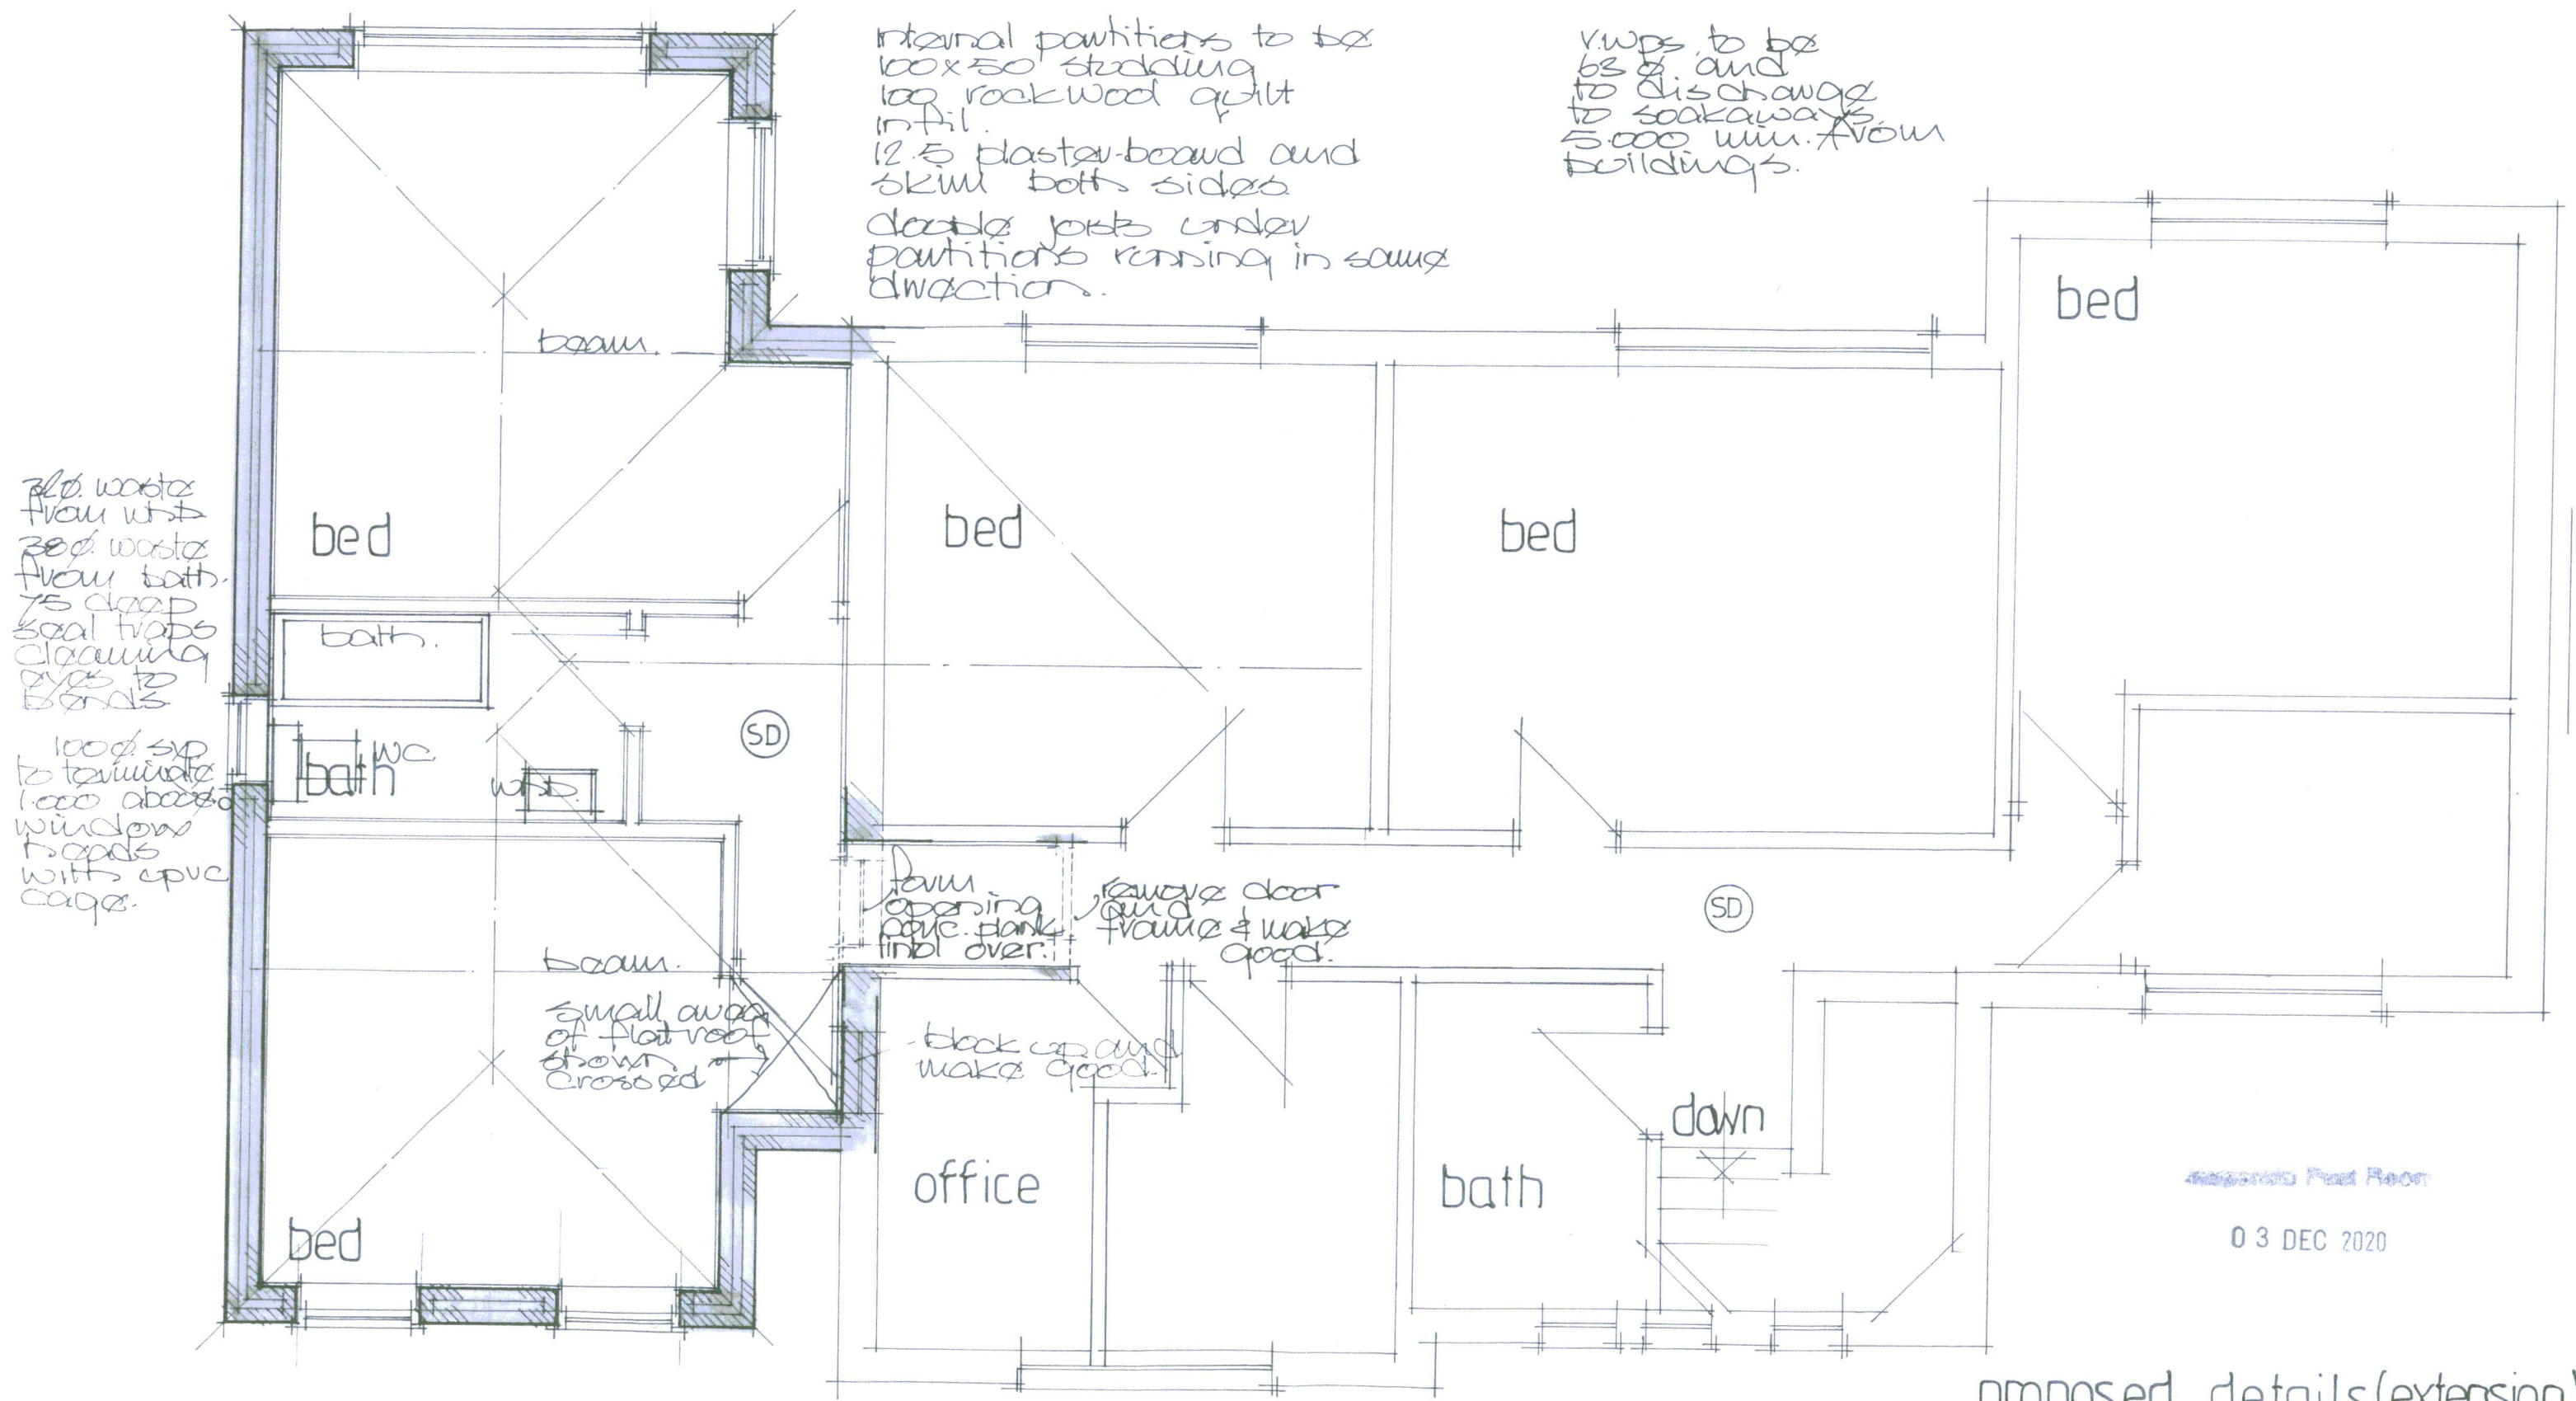

first floor plan 1:50



@ notes added