# Pentland Homes

1 Front Elevation
1 : 100

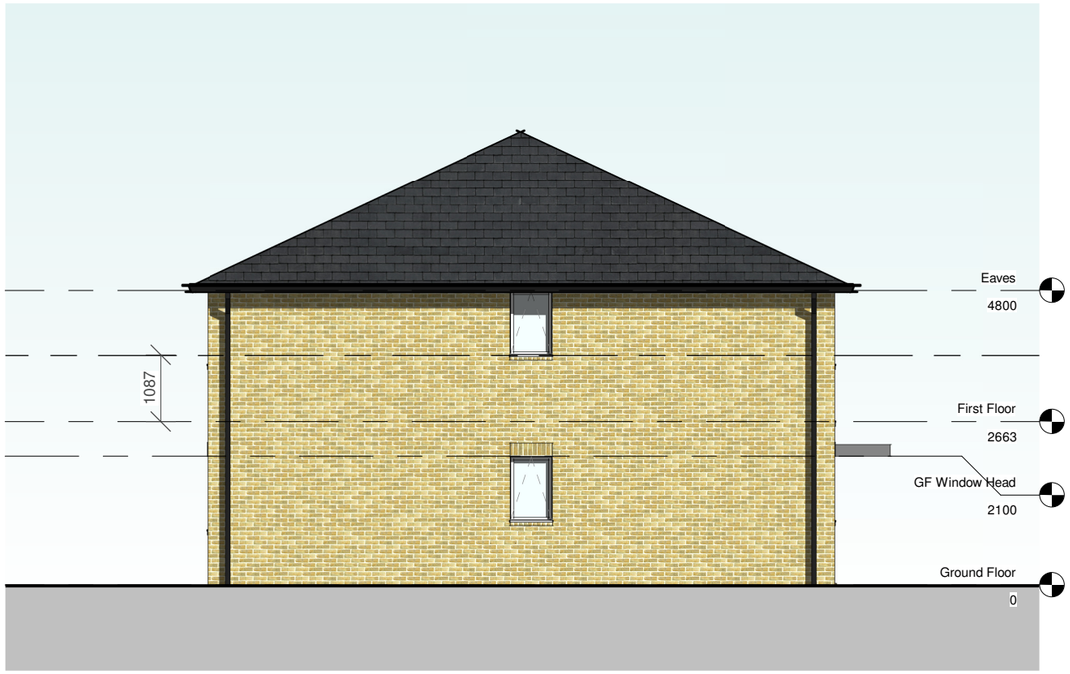


2 Left Elevation
1 : 100

SCALE 1 : 100

0 2 4 6

Plots 59-61,62-64

NOTES:

Do Not Scale.

Report all discrepancies, errors and omissions.

Verify all dimensions on site before commencing any work on site or preparing shop drawings.

All materials, components and workmanship are to comply with relevant British Standards, Codes of Practice and appropriate manufacturers recommendations that from time to time shall apply.

For all specification work, see relevant drawings.

This drawing and design are copyright of Clague LLP

Registration number OC335948.

| No. | Date | Description |
|---|---|---|
| P1 | 25.09.2020 | First Issue |
| P2 | 16.12.2020 | Materials amended |

PLANNING

Project Title

## Pentland Homes

Proposed Residential Development
Land at Ashford Road
New Romney (NR3)

Drawing Description

## Housetype 10 x3

Combined
Proposed Elevations

| Scale | Drawn by | Status |
|---|---|---|
| 1:100 @ A3 | AF | |
| Date | Checked by | |
| September 2020 | GL | |

CLAGUE ARCHITECTS

62 Burgate, Canterbury
Kent CT1 2BH 01227 762060

1 Kinsbourne Court, Luton Road,
Harpenden, Hertfordshire Al5 3BL 01582 765102

4th Floor, 99 Charterhouse Street
London EC1M 6HR 0203 597 6112

CANTERBURY LONDON HARPENDEN

| Drawing Number | Revision |
|---|---|
| 29732B_10x3_002 | P2 |