


This drawing is the copyright and remains the property of Charrette Architecture Ltd and must not be reproduced in whole or in part without their written permission.
Do not scale from this drawing. Refer to printed dimensions only. All dimensions are to be checked by using site measurements and discrepancies reported to the designers.
This drawing must be read in conjunction with all other Consultants and Subcontractors drawings, together with any written specifications and relevant contract documents.

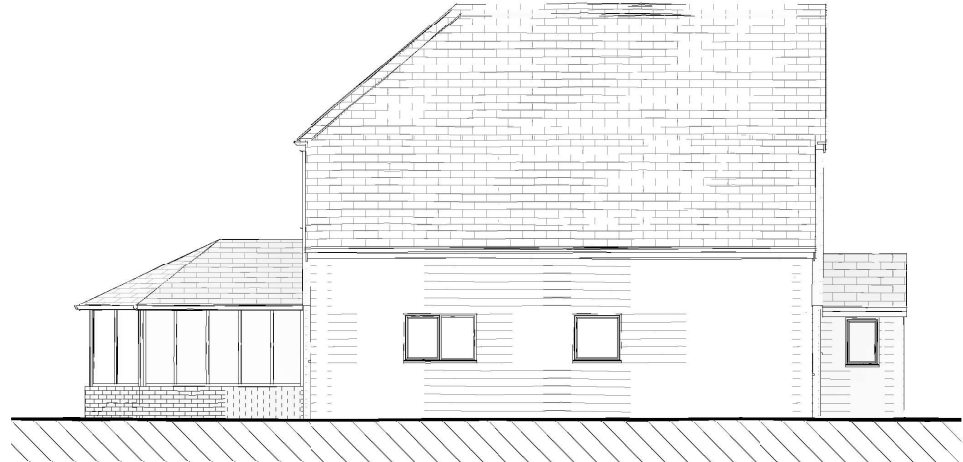

North
Scale 1 : 100




East
Scale 1 : 100



South
Scale 1 : 100



West
Scale 1 : 100

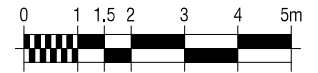

1:100 SCALE BAR

Charrette Architecture Ltd

Charrette Architecture Ltd
Clayton West Huddersfield
West Yorkshire HD8 9QG
Tel: 01484 702703
Mobile: 07801 816598
Email: dale@charrettearchitecture.co.uk
Web: www.charrettearchitecture.co.uk

Project	School Road Saltwood	Client	Coastal Property Services Ltd	REV	DESCRIPTION	BY	DATE
Title	Elevations	Issue	Preliminary 8125mm Wide	Project Ref.	114-20	Drawing No.	BC07
Date	24/01/20	Scale	1:100	Sheet Size	A3	Drawn	DRJ