

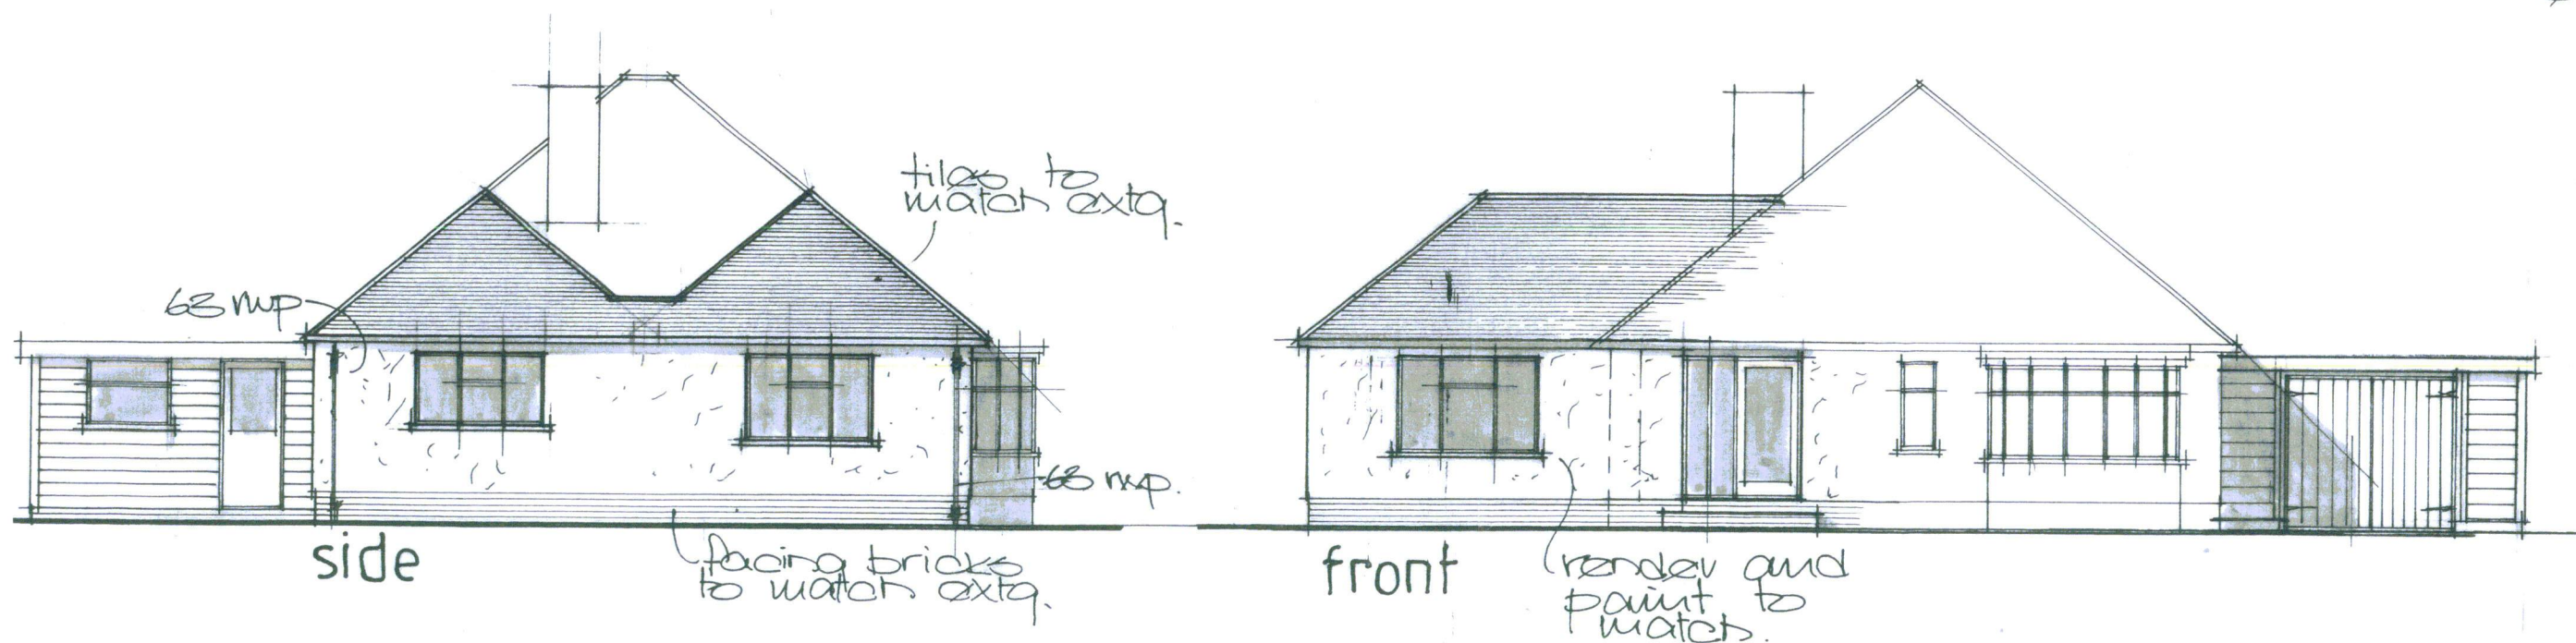


25 FEB 2021

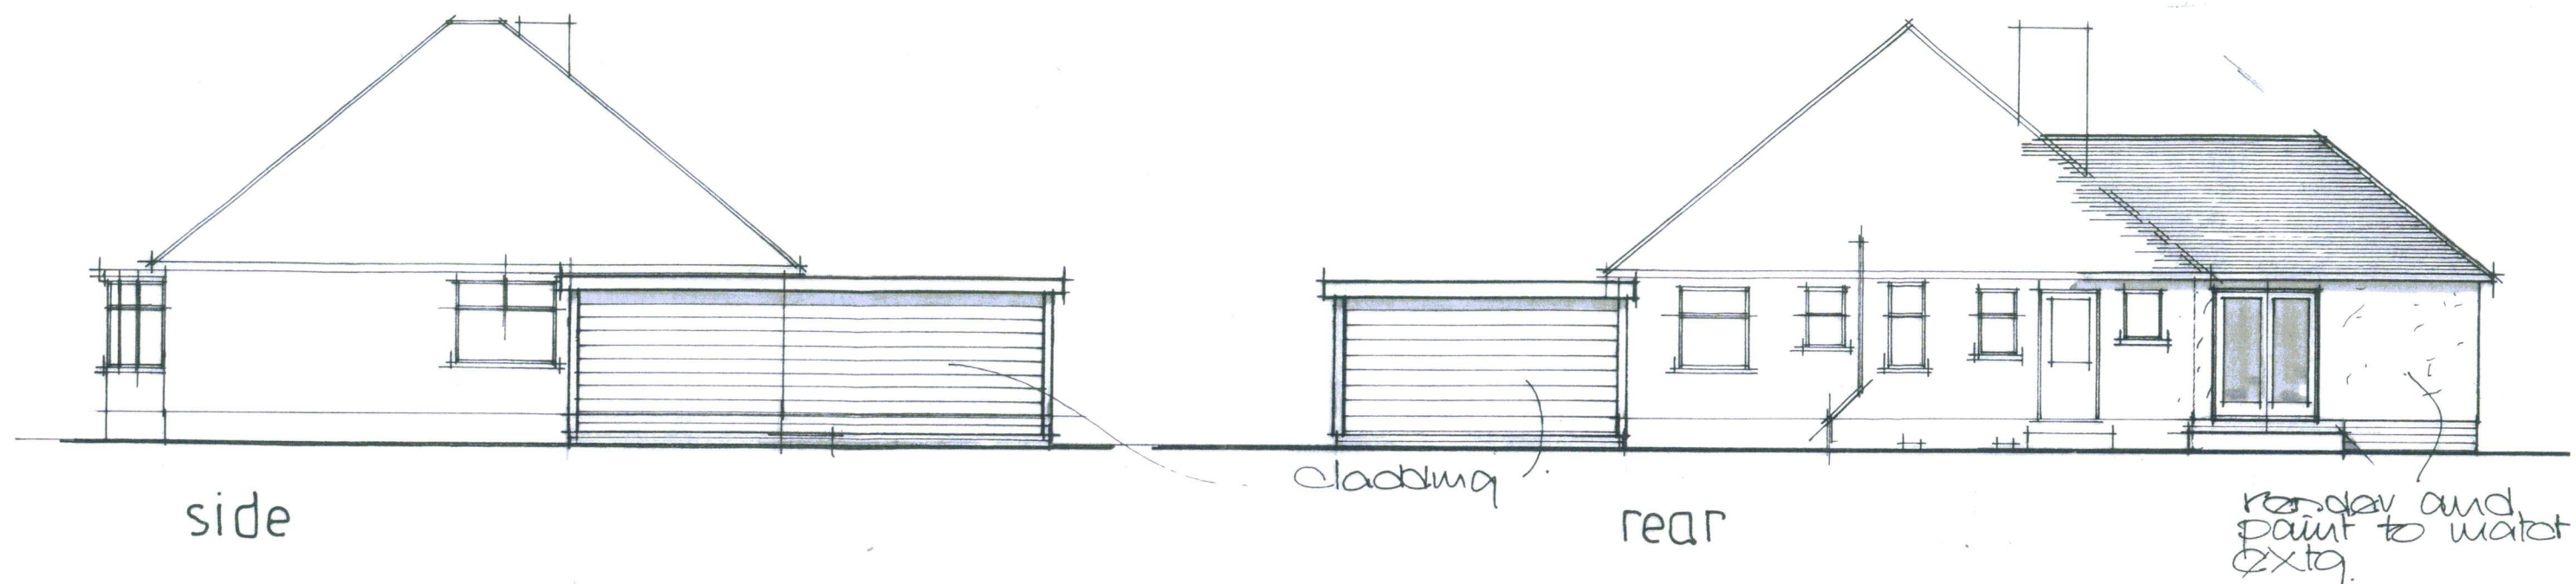

ELEVATIONS 1:100

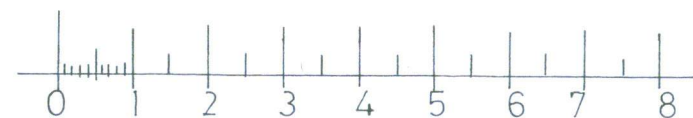

proposed extension &
garage at: SUNNYSIDE
COCKREED LANE
NEW ROMNEY. DS/2239/4