


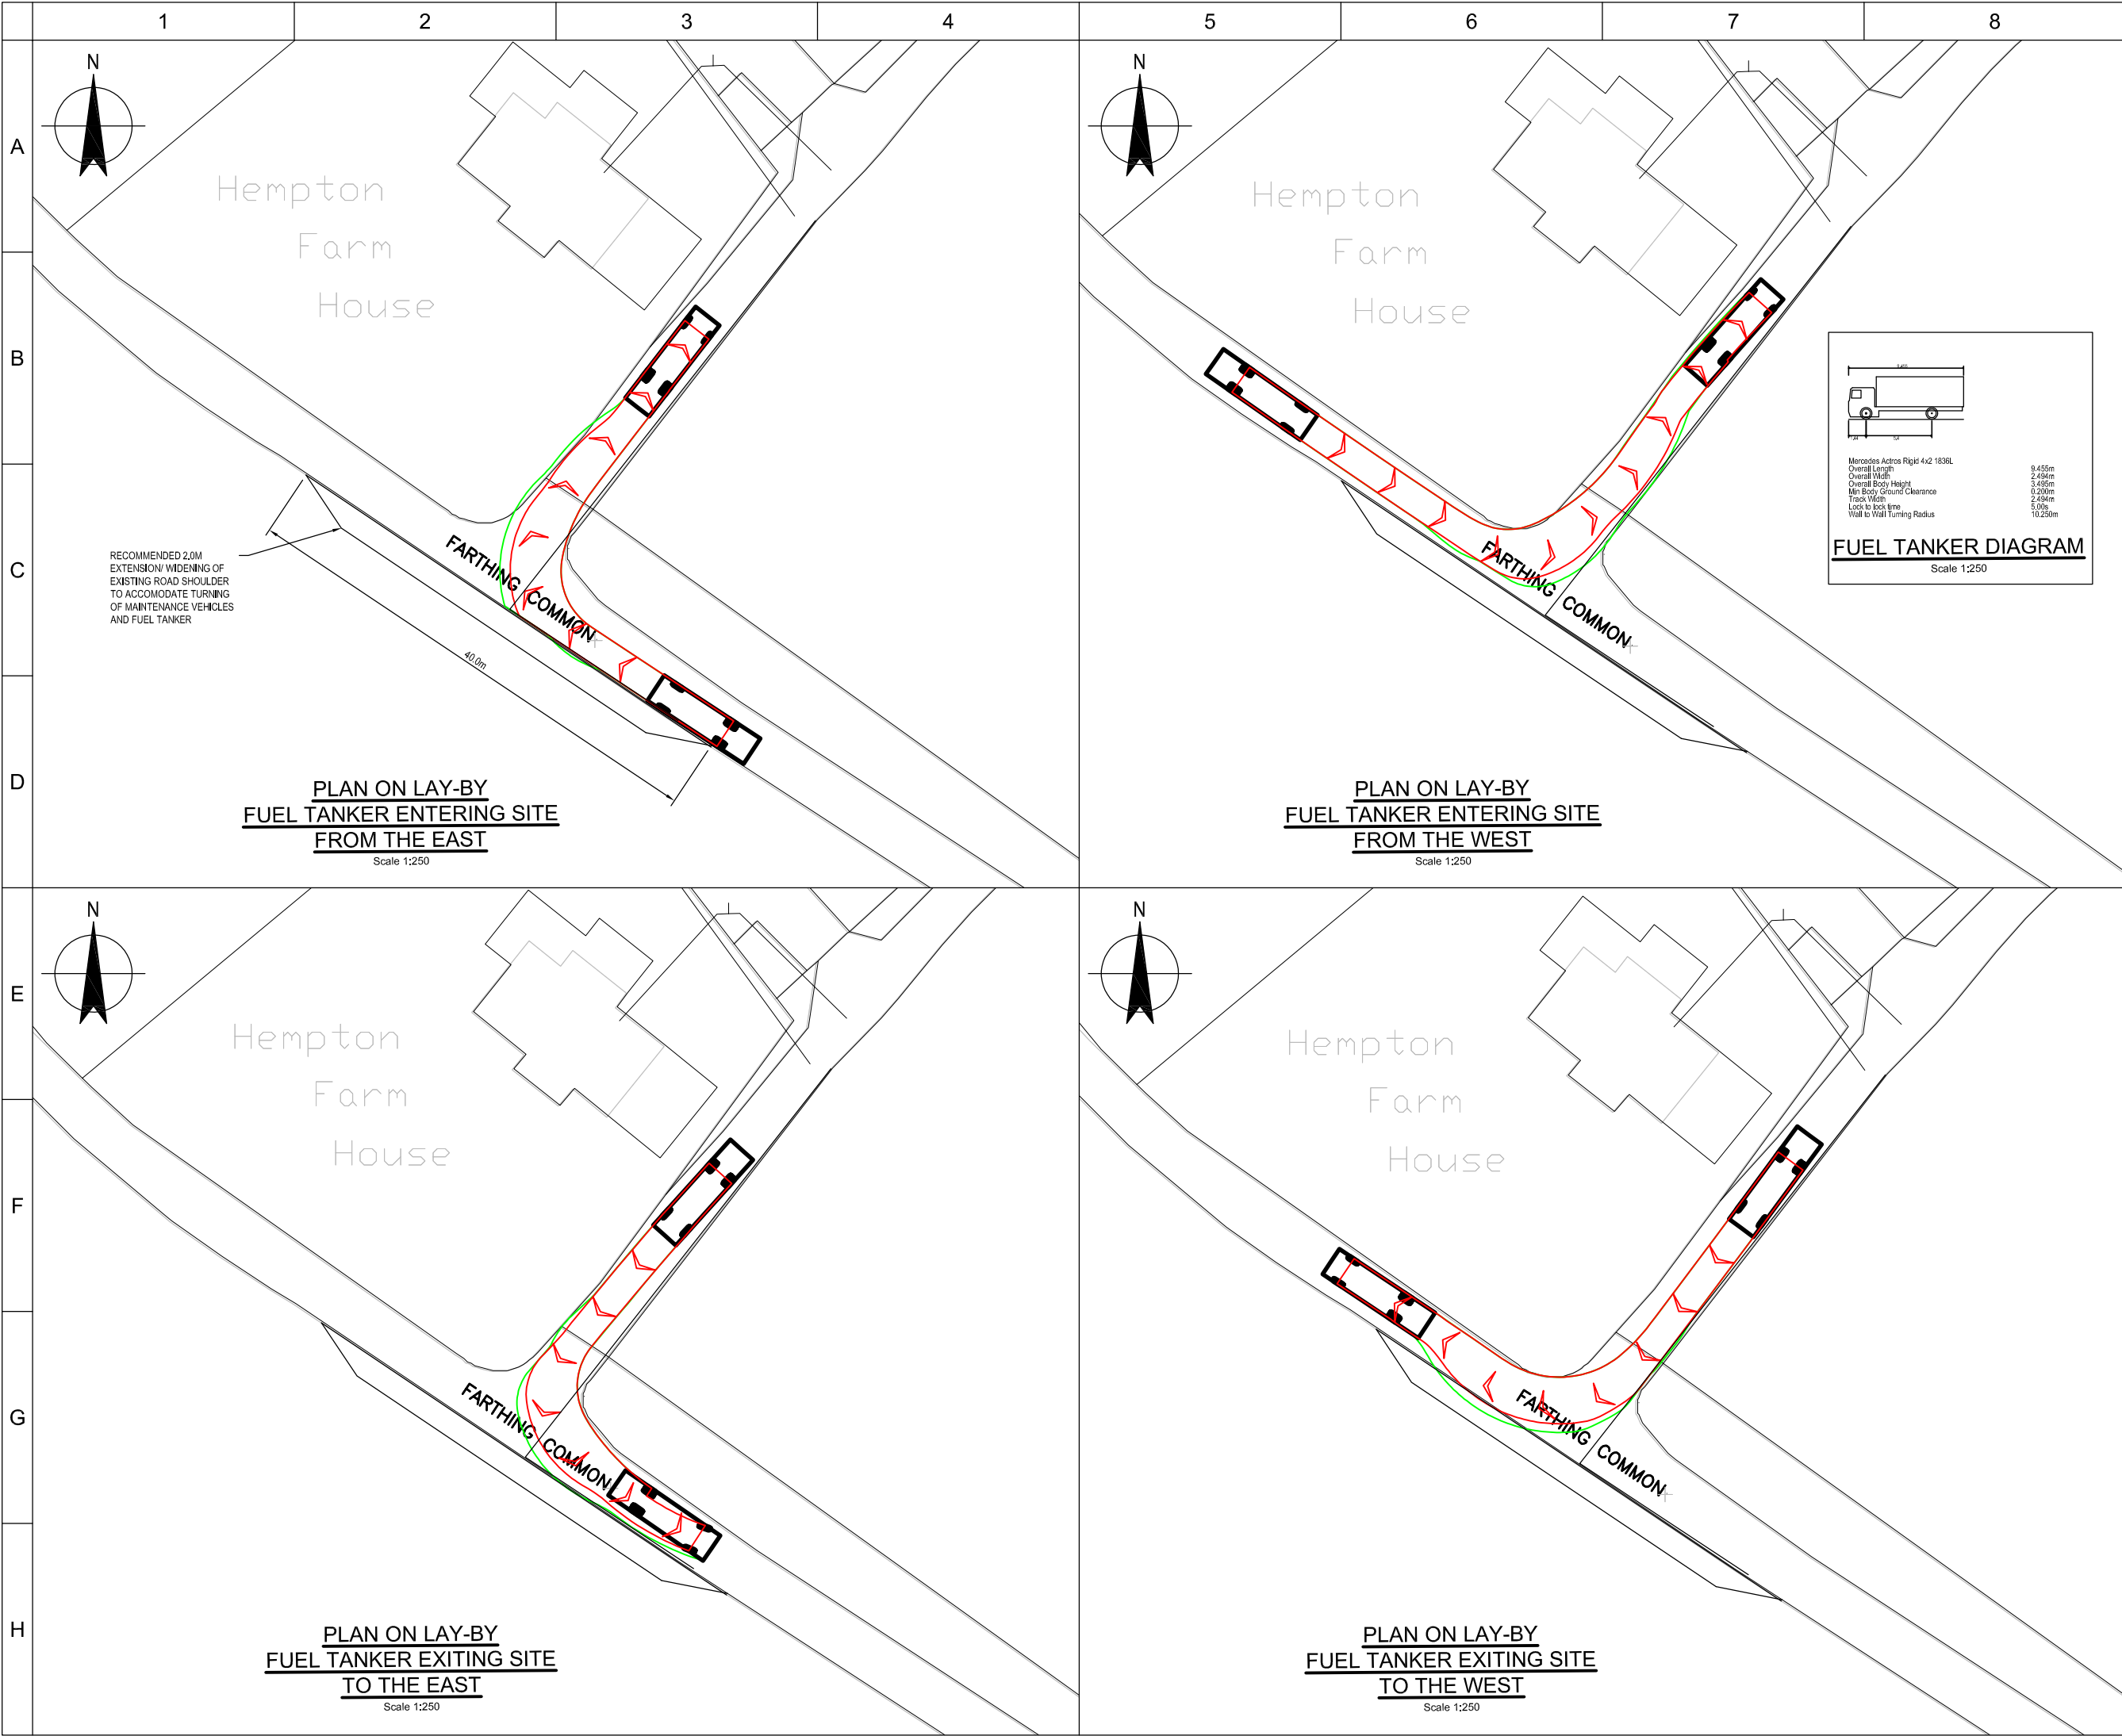

NOT FOR CONSTRUCTION

ALL DIMENSIONS ARE IN MILLIMETRES UNLESS OTHERWISE STATED.
ALL HEIGHTS GIVEN IN METRES ABOVE ORDNANCE DATUM.
DO NOT SCALE. USE PRINTED DIMENSIONS ONLY. IF IN DOUBT ASK

THIS DRAWING AND THE INFORMATION CONTAINED IS THE PROPERTY OF ENISCA BROWNE AND IS NOT TO BE COPIED OR PUBLISHED WITHOUT WRITTEN CONSENT.



Derryloran Industrial Estate
Sandholes Road, Cookstown,
Co. Tyrone, N.I. BT80 9LU
Telephone: (028) 8676 1277
Email: info@enisca.com

DESIGN RISK ASSESSMENT GUIDANCE NOTES

THE FOLLOWING RESIDUAL DESIGN RISKS ARE FOR GUIDANCE PURPOSES. TASK SPECIFIC METHOD STATEMENTS AND RISK ASSESSMENTS SHOULD BE ADHERED TO AT ALL TIMES AND ALL WORK SHOULD BE CARRIED OUT IN ACCORDANCE WITH THE RELEVANT SAFE SYSTEM OF WORK PROCEDURE.

RESIDUAL DESIGN RISKS

1. LOCATION OF EXISTING SERVICES

2. ENVIRONMENTAL CONSIDERATIONS (TREE PRUNING & REMOVAL).

3. SITE ACCESS LIMITATIONS & RESTRICTIONS.

4. GEOTECHNICAL GROUND CONDITIONS.

5. CONSTRUCTION SEQUENCING / QUALITY OF WORKMANSHIP.

FOR DESIGN RISK ASSESSMENT REFER TO DOCUMENT No. 2058506-FARC-RC-RG-00

REFERENCE DRAWINGS

2058506-FARC-DR-100-1002 - PROPOSED SITE LAYOUT

NOTES:

1. DO NOT SCALE FROM THIS DRAWING.

2. ALL DIMENSIONS ARE IN MILLIMETRES AND ALL LEVELS ARE IN METRES ABOVE ORDNANCE DATUM, UNLESS NOTED OTHERWISE.

3. THIS DRAWING TO BE PRINTED IN COLOUR ONLY.

4. VEHICLE TRACKING SIMULATIONS COMPLETED USING AUTODESK VEHICLE TRACKING SOFTWARE. VEHICLES CONSIDERED FOR SIMULATION HAVE BEEN AGREED AND DISCUSSED WITH AFFINITY WATER.

5. EXTERNAL ACCESS ROAD IS REQUIRED TO BE SURVEYED BY AN ENVIRONMENTAL SPECIALIST (ARBORICULTURAL SURVEYOR / TREE SURGEON) TO ASSESS THE POTENTIAL IMPACT TO THE EXISTING TREE CANOPY ALONG THE ROUTE.

6. CONTRACTOR TO ASSESS THE ROUTES LEADING TO THE FARTHING COMMON RESERVOIR SITE. THE DESIGNER HAS NOT ASSESSED THESE ROUTES COMING IN FROM OTHER NEARBY MAIN ROADS.

7. THE REQUIREMENT FOR PLANNING PERMISSION / CONSENT MAY NEED TO BE OBTAINED FOR THE CREATION OF THIS LAY-BY. THIS IS TO BE CHECKED BY AFFINITY WATER AND / OR THE CONTRACTOR.

8. FUEL TANKER DELIVERY REQUIREMENTS (BUNDING AND / OR OIL INTERCEPTORS) TO BE CONFIRMED BY AFFINITY WATER.

KEY:

VEHICLE BODY OUTLINE

VEHICLE WHEELBASE OUTLINE

OC	S3 - FOR INTERNAL REVIEW AND COMMENT	RT	KVN	KC	16.02.2021
OB	S3 - FOR INTERNAL REVIEW AND COMMENT	RT	KVN	KC	28.01.2021
OA	OUTLINE DESIGN FOR REVIEW AND COMMENT	RT	KVN	KC	22.01.2021
REV	REVISION DETAILS	DRAWN	CHK	APPD	DATE



1 Farnham Rd,
Guildford GU2 4RG, United Kingdom
T 44 (0)191 731 6100
E UKmail@ghd.com W www.ghd.com

CIENT:



AFFINITY WATER LTD
TAMBLIN WAY,
HATFIELD,
AL10 9EZ

PROJECT TITLE:

FARTHING COMMON RESERVOIR

SITE NAME:

FARTHING COMMON

DRAWING TITLE:

EXTERNAL ACCESS ROAD LAYOUT PLAN
OIL TANKER

PROJECT No.

2058506

SCALE:

1:250

DRG. No.

2058506-FARC-DR-CDD-200-1008