


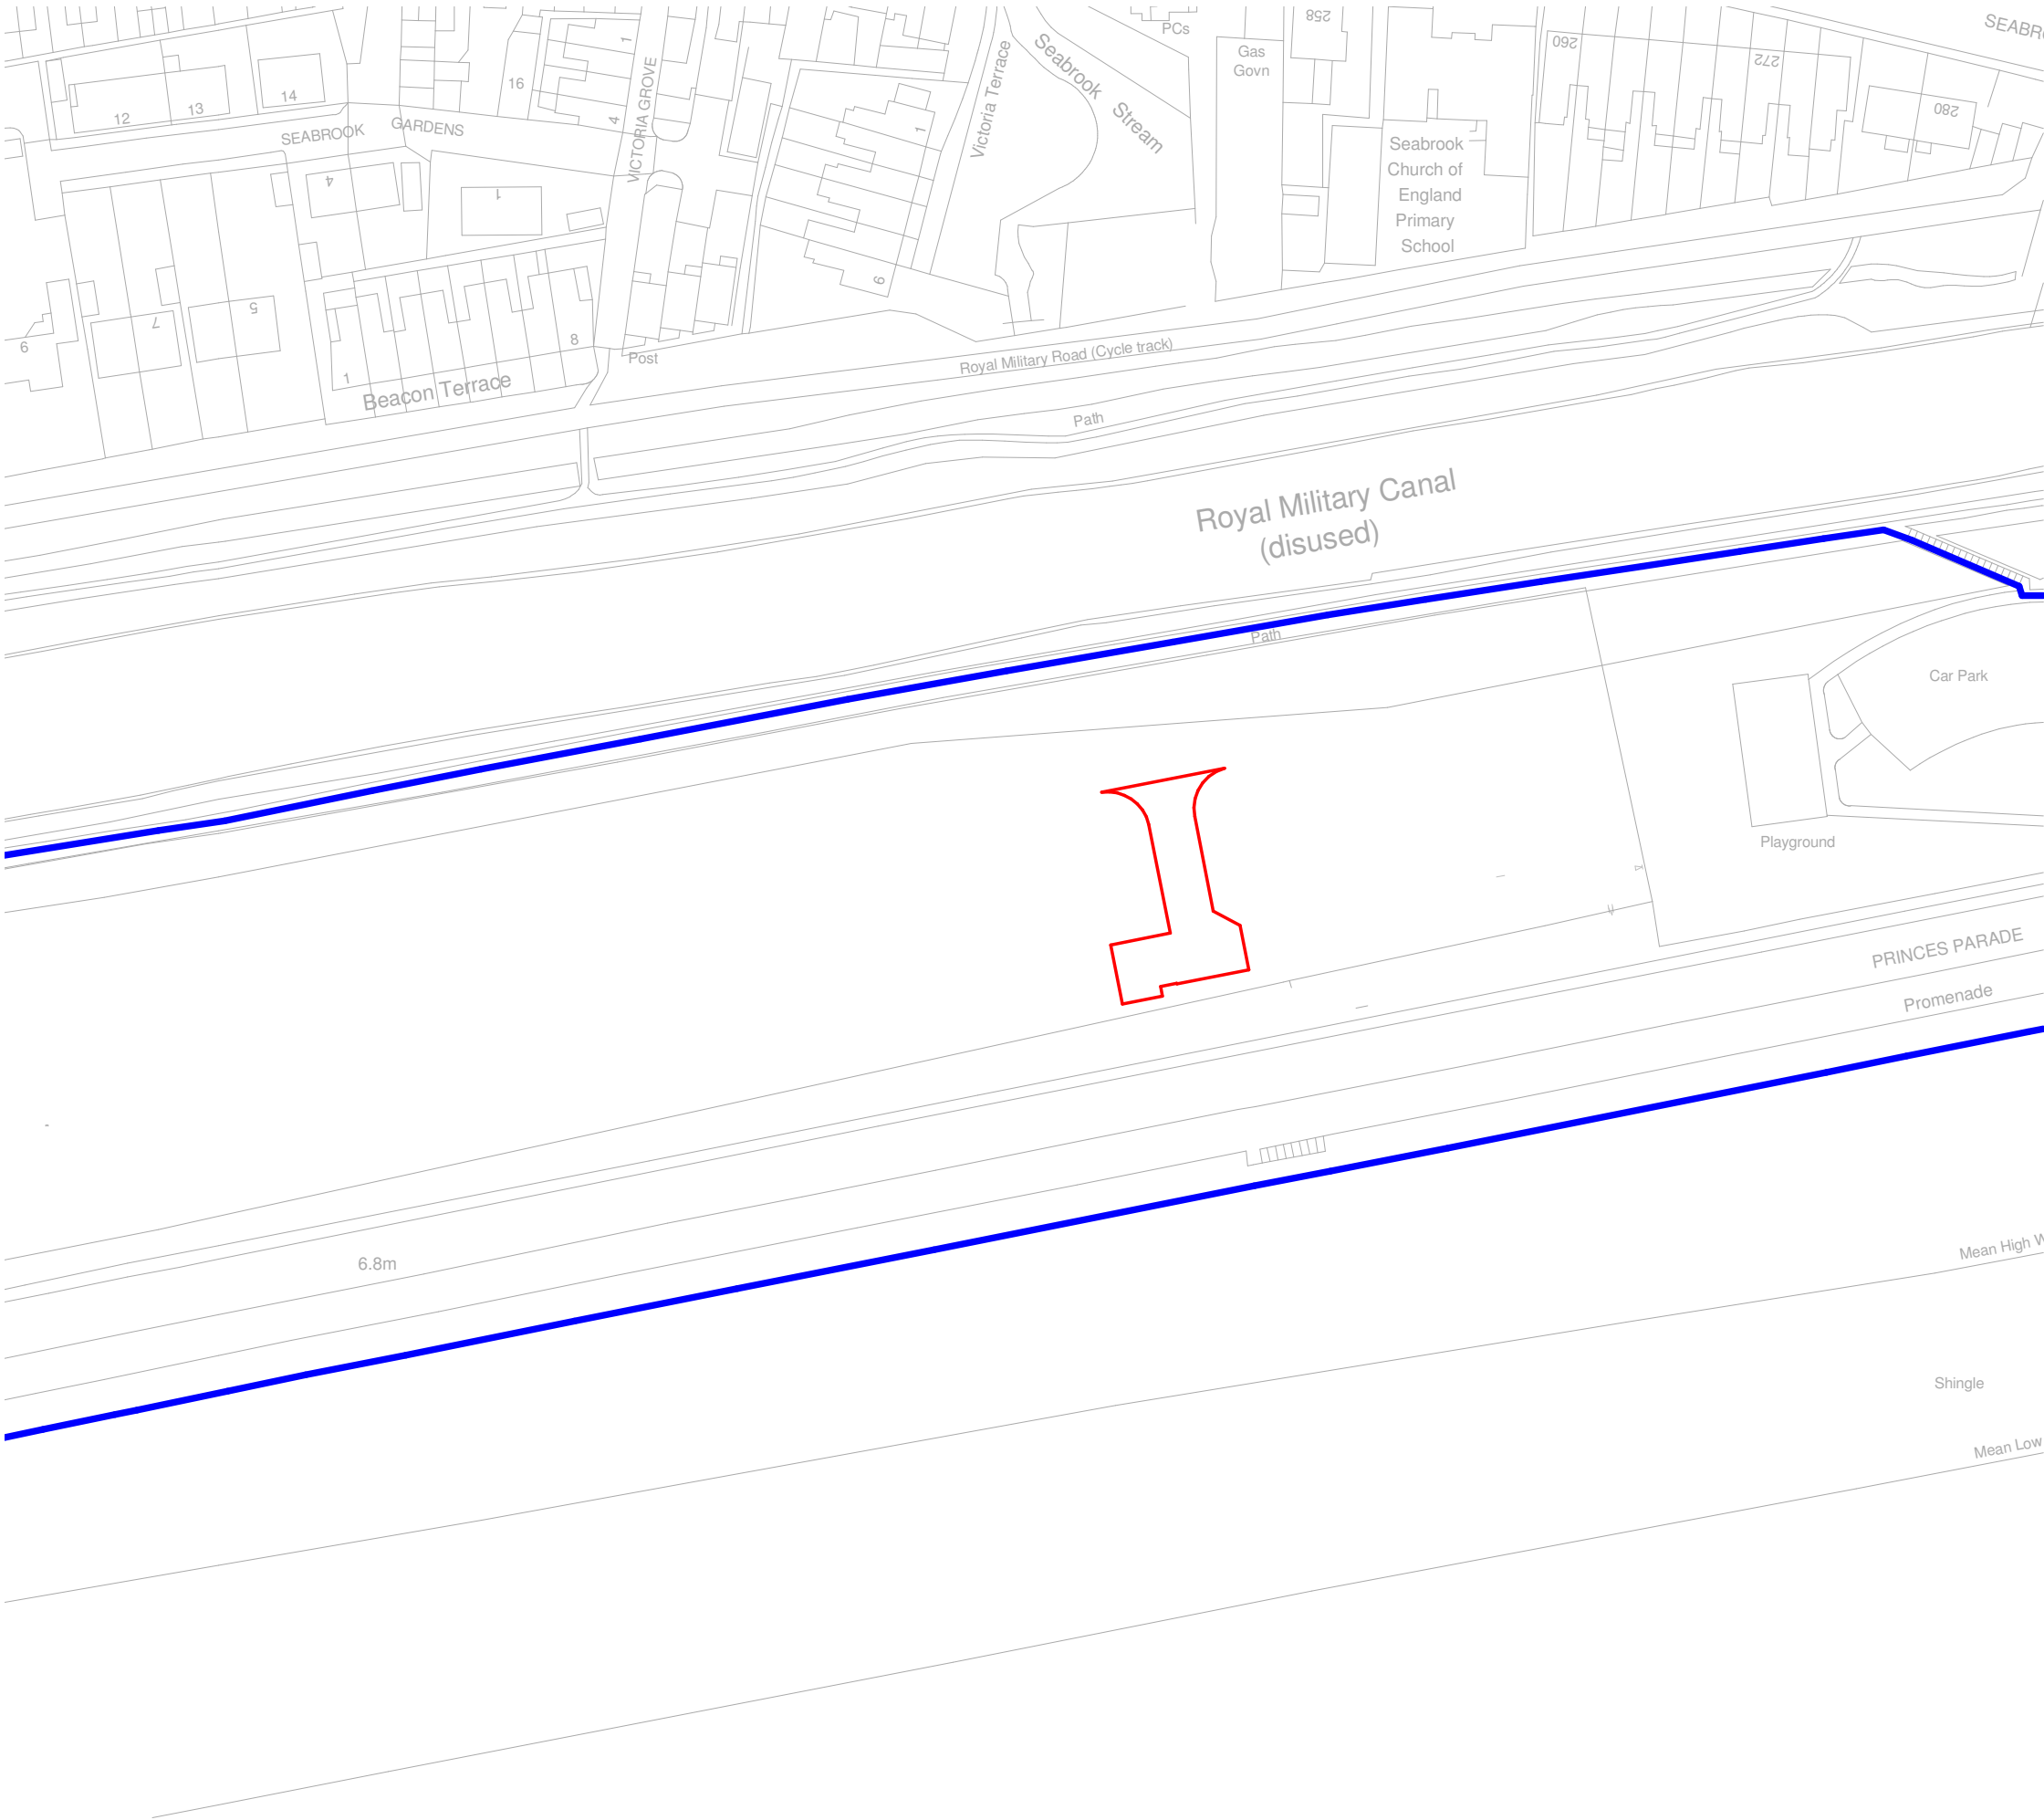

This information has been based upon information supplied by third parties and as such its accuracy cannot be guaranteed. All features are approximate and subject to clarification.

Do not scale this drawing. Use figured dimensions in all cases. Check all dimensions on site. Report any discrepancies to GT3 Architects before proceeding.

P02	Revised Location Plan to suit Substation	SBa	SBa	03/09/21
P01	Location Plan	SBa	SMi	06/08/21
Rev.	Description	Issued	Checked	Date

Folkestone and Hythe District Council
Princes Parade LC

Princes Parade
Shepway
Folkstone

Location Plan Extract (Substation)

GT3 PROJECT REFERENCE: 10100			
PROJECT NO:	PPLC		
DWG NO:	PPLC-GT3-00-A-901002 - RevP02		
SCALE:	1 : 1000		
SHEET SIZE:	A3		
DRAWING STATUS:	Preliminary	SUITABILITY CODE:	S0

Newcastle
0191 2817700

Nottingham
0115 9470800

www.gt3architects.com
info@gt3architects.com



Site Location Plan Extract - 1:1000