



External Material Schedule

- Roofs:
Red Brown Concrete Interlocking Tiles.
- Walls:
Pepple Dash Render with Fibre Cement Boarding.
- Windows and Doors:
White Upvc Framed Windows and Grey Upvc Doors

- Rainwater Goods:
Black Upvc Gutters and Downpipes
- Boundaries:
Close Boarded Timber Fence to Side and Rear
Boundaries, Sea Wall Defense to Marine Parade.
- Access:
Paving Along Side Entrance and to Rear Patio Area.
Concrete Hard Standing Parking Areas.

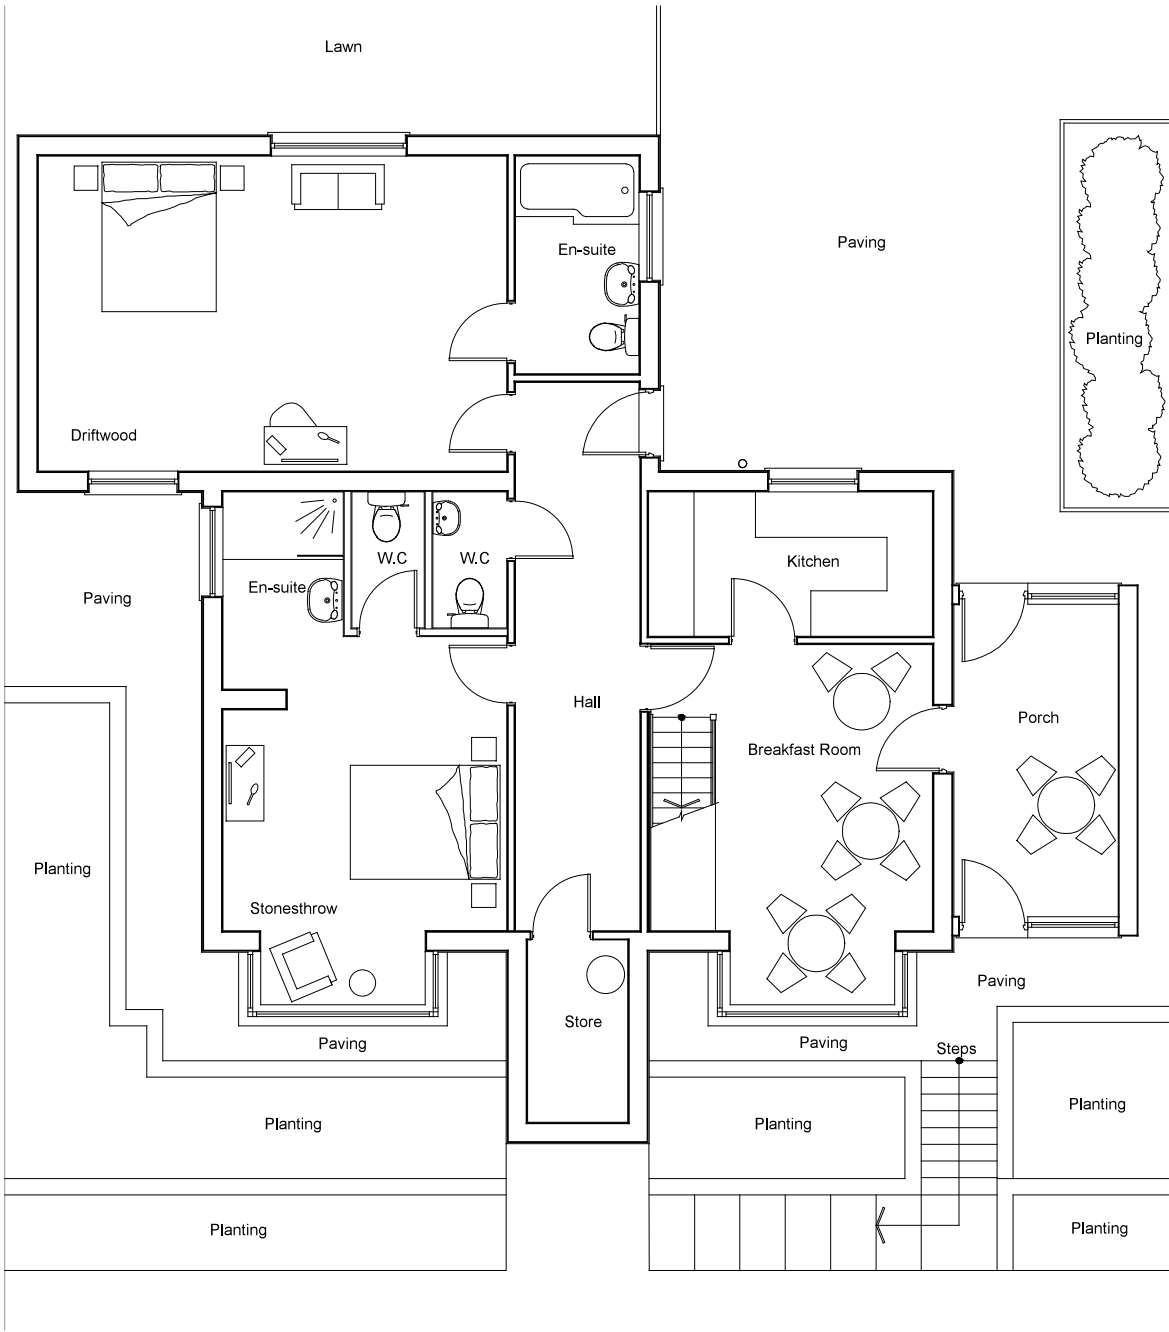

Existing Ground Floor Plan @ 1:100

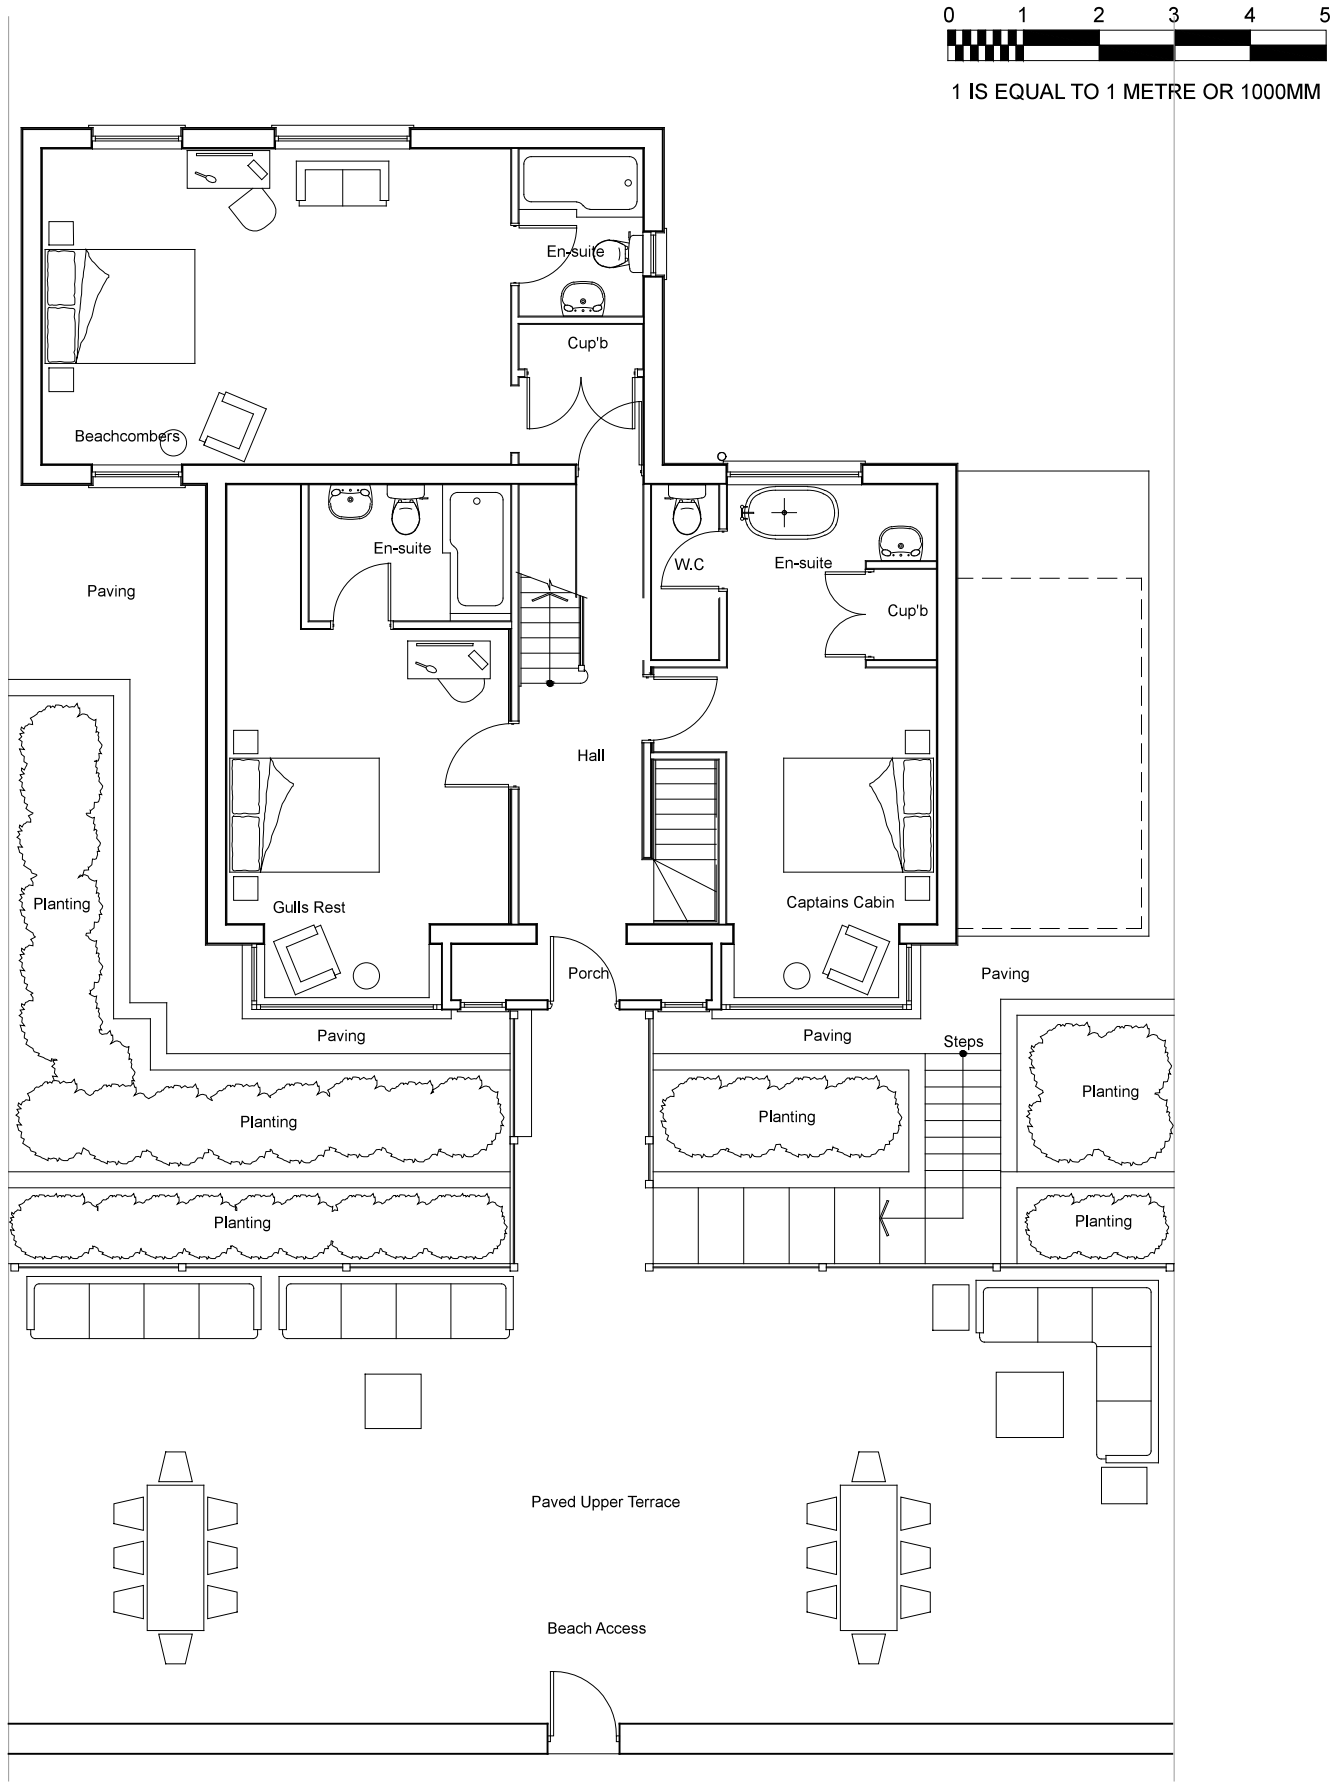

Existing Upper Ground Floor Plan @ 1:100

50 Marine Parade, Hythe, Kent CT21 6AW
--

This drawing is the copyright of Mr D. Beeching and should not be copied or reproduced without written consent
All dimensions are to be checked on site prior to fabrication and the Architect notified of any discrepancy.
Do not scale from this drawing.