




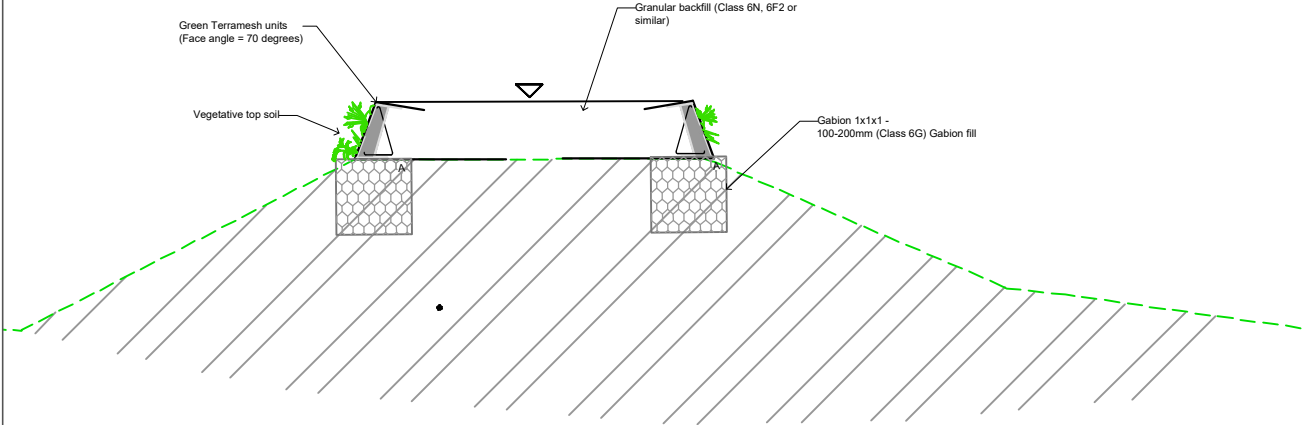


Section 1

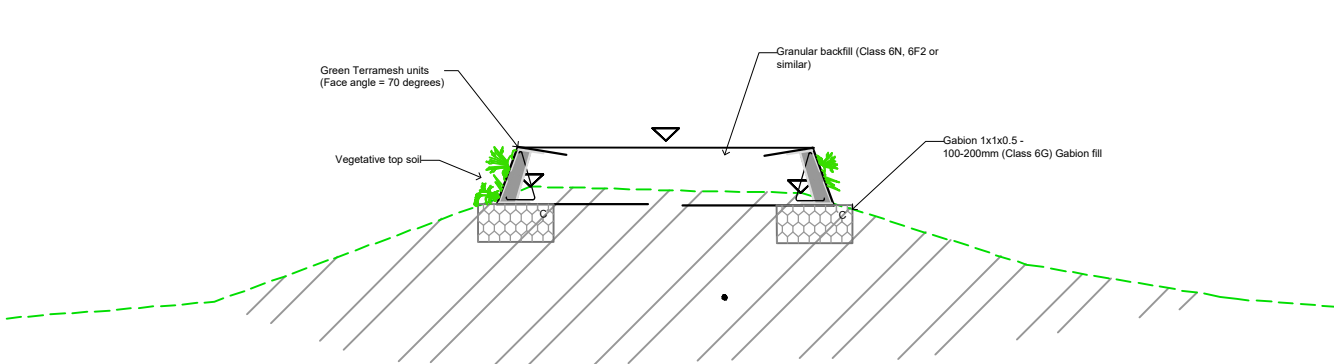



Section 3

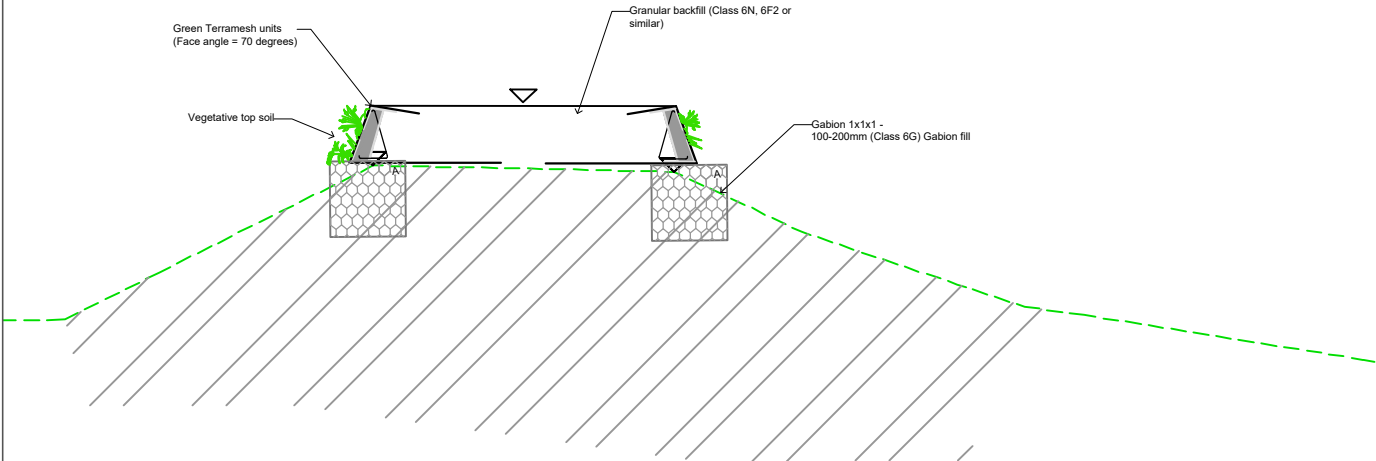

Section 2

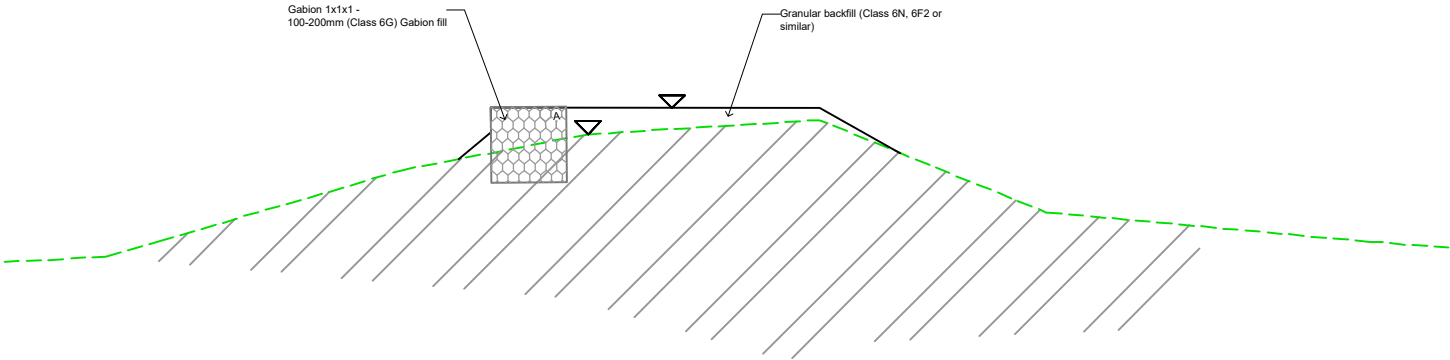

Section 4

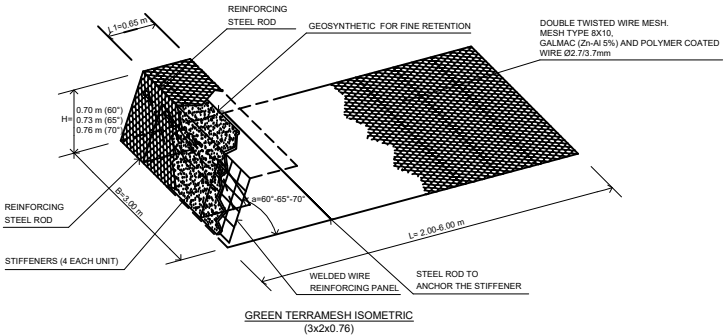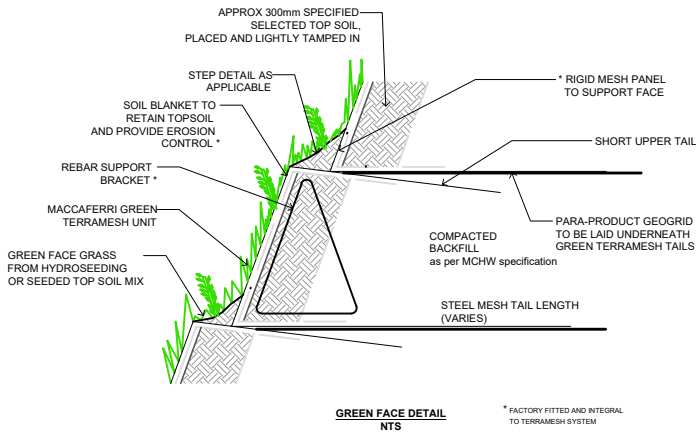

This document is for indicative use only. IT MUST NOT BE USED FOR CONSTRUCTION. Maccaferri Ltd strongly recommends that you obtain specialist design advice before proceeding with construction using Maccaferri Ltd products. Maccaferri Ltd will not be liable for any loss or damage resulting from your use of or reliance on this document. Maccaferri Ltd assumes no responsibility for drawings and calculations provided, as they must be intended as a general indication to suggest the proper use of its products. This drawing, or design proposal, remains the copyright of Maccaferri Ltd and is not to be copied or disclosed to any persons other than the person to whom it is originally intended.													
					Drawing Title: Typical Sections			Designed:	Date:	Project Title: Lydd Sea Defences		MACCAFERRI T: 01865 770555 E: technical.uk@maccaferri.com E: construction.uk@maccaferri.com	Approved Designer:
					Scale @ A3: 1:100	Unit: mm	Project Number: 2021/36429		Drawn:	Date:	Client:		
					Drawing Number: Concept Drawing - 36429			Revision: 0	Approved:	Date:	Drawing Status: CONCEPT/PRELIMINARY ONLY ☐ FOR APPROVAL ☐ FOR CONSTRUCTION ☐ AS BUILT ☐		
0	Concept Only		BW	08/11/21									
Status/Rev:	Description:		Drawn:	App.:	Date:								