

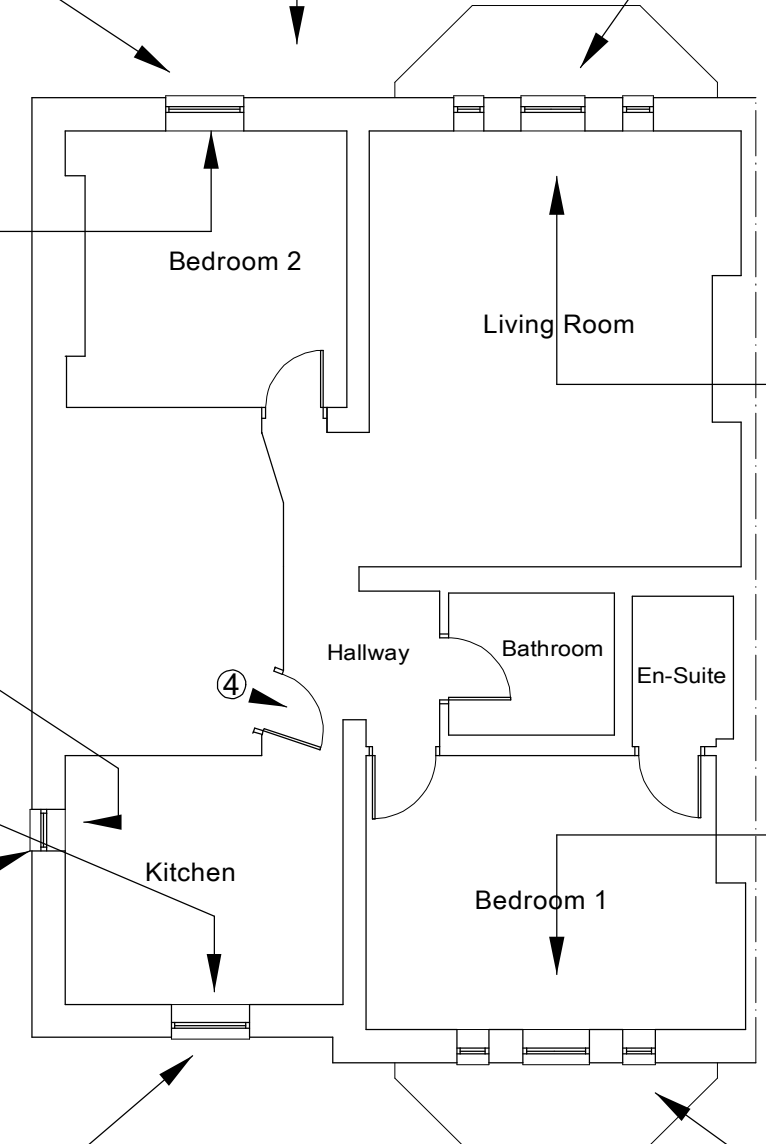
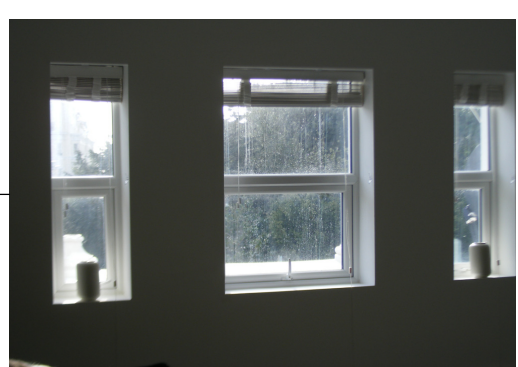
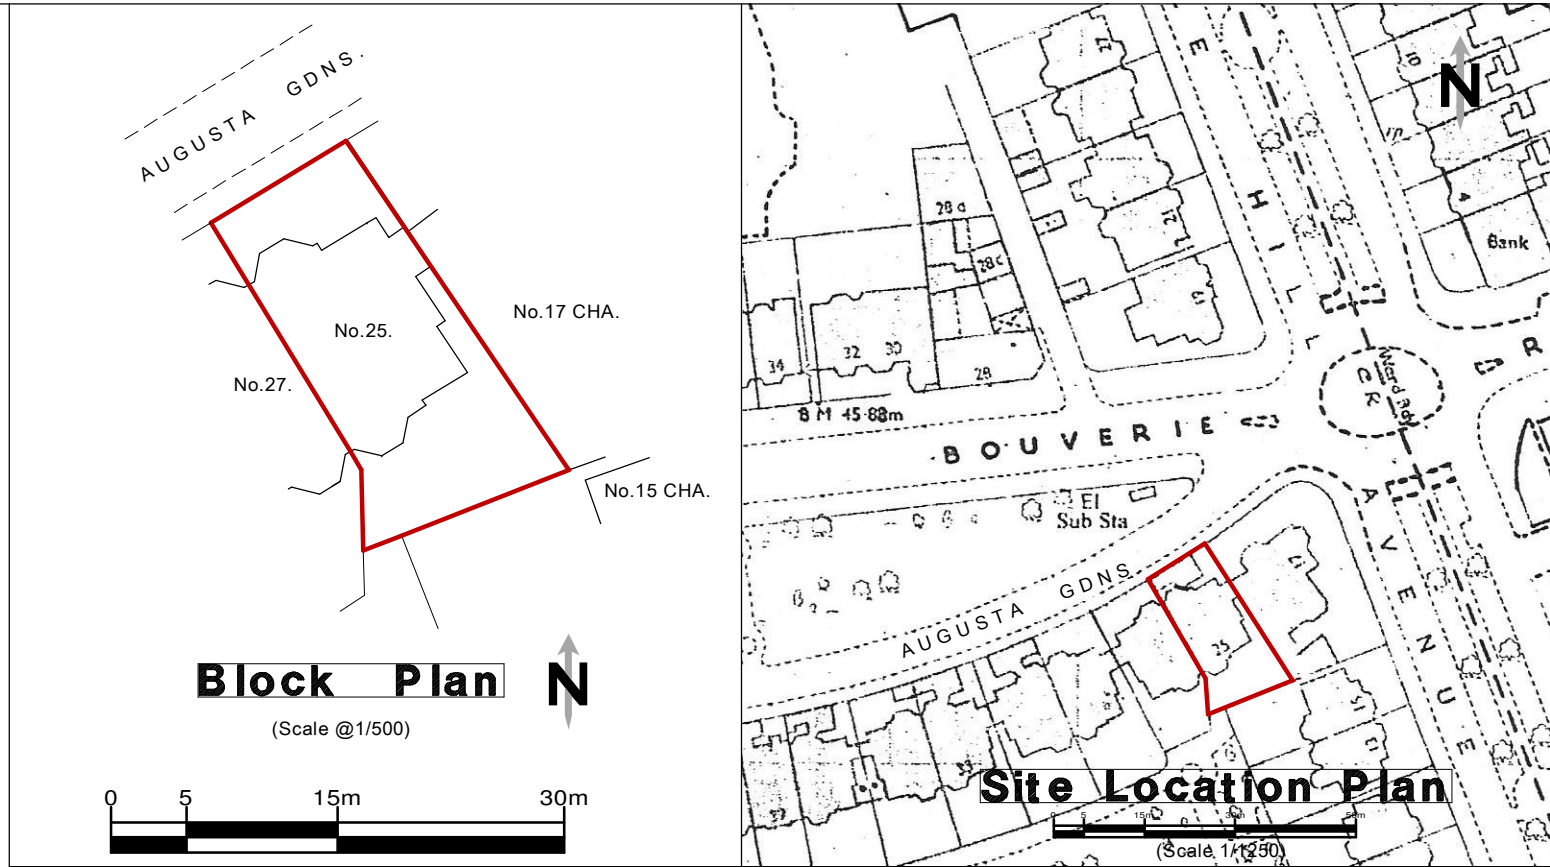


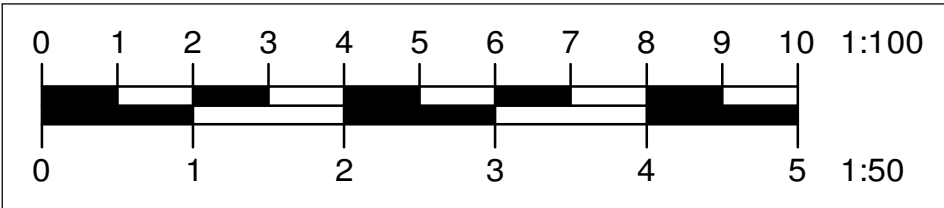

Date of Manufacture of Windows
(12/06/2008) Upon Frames.

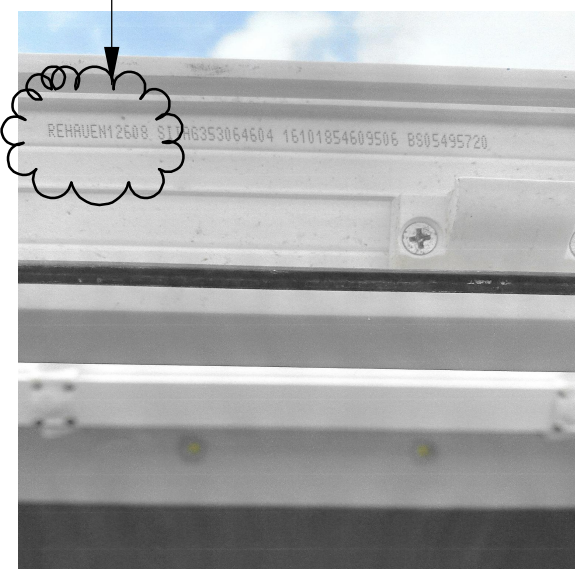

A	Date	Revisions
© Copyright		
NOTES		
All dimensions must be checked on site and not scaled from this drawing.		
Detailed for Planning Application purposes only.		
Client		
Mr. R. Miles		
Job Title		
Lawful Development Certificate Application (No.22/0079/FH) for the Existing 9 No. UPVC Windows.		
Flat 4, 25, Augusta Gardens, Folkestone, Kent CT20 2RT.		
 S.I. CHARTERED BUILDING SURVEYORS No.8 JOINTON ROAD FOLKESTONE · KENT · CT20 2RG TEL: (01303) 240088 e-mail: stuart@sicbs.co.uk		
Scales 1/100. @1/500. 1/1250. (@A2 size)		
Date	Feb.'22.	Drawn by G.L.
Drg. No.		Rev.
008/22/01		