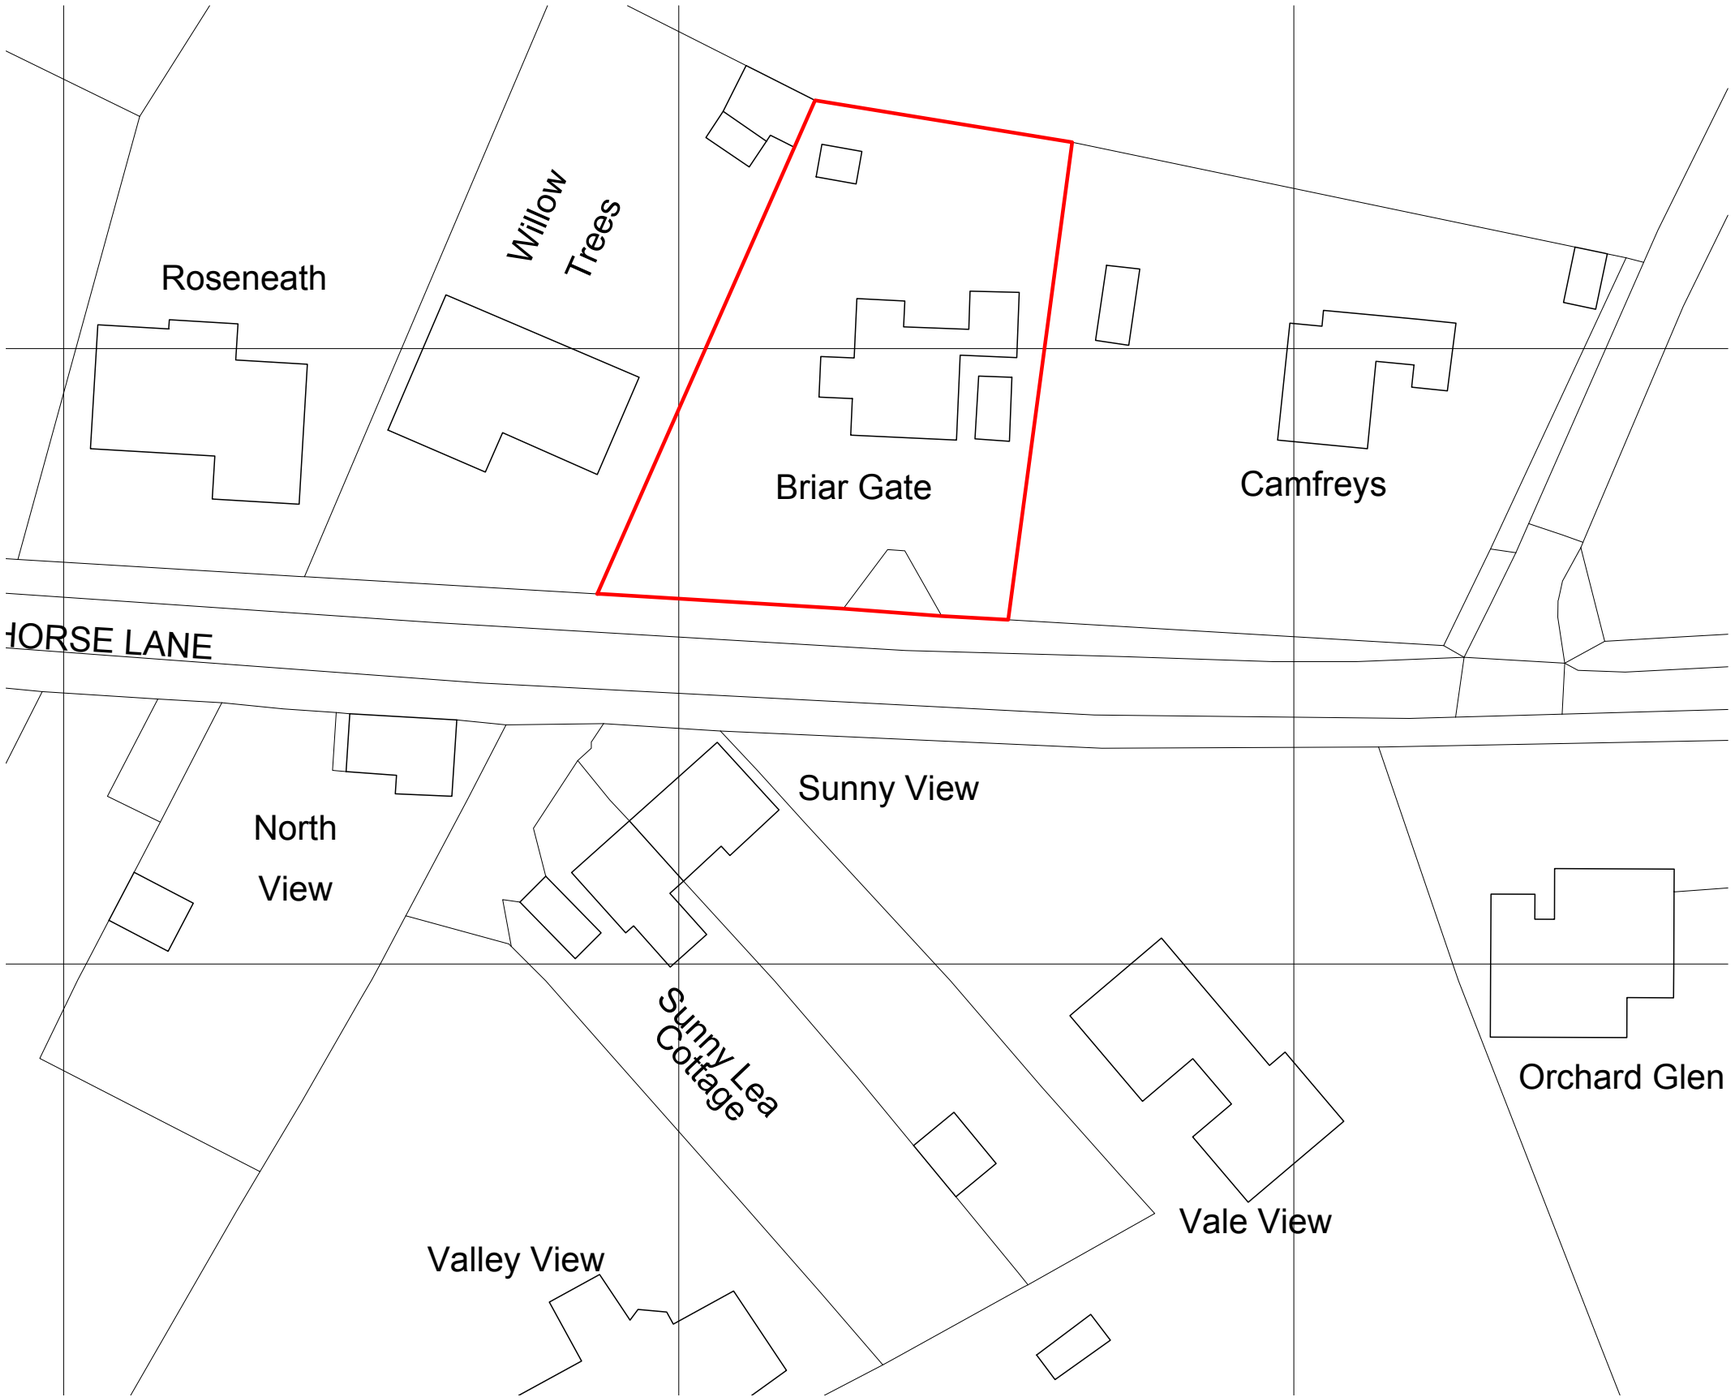


Site Block Plan As Existing

GENERAL NOTES:

This drawing is the property and copyright of **XMARC ARCHITECTURE** and should not be copied or reproduced without written consent.

Action will be taken against unauthorised use.

All dimensions should be verified and checked on site prior to any work commencing and if required **XMARC ARCHITECTURE** should be notified of any subsequent discrepancies immediately.

Contractors shall provide their own setting out drawings where deemed necessary.

All structural works are to be detailed, confirmed and approved by a relevant Structural Engineer.

DO NOT SCALE OFF OF THIS DRAWING.

SCALE BAR:

0 5 10 15 20
Metres

SITE AREA: 1102m2 (approx)

NORTH:

CLIENT: Mr C Richmond

PROJECT DESCRIPTION: New Build Dwelling

DRAWING STATUS: Existing

SITE LOCATION: Briar Gate, White Horse Lane, Rhodes Minnis, Canterbury, Kent, CT4 6XP

DRAWN BY: MPF

DRAWING SIZE: A3

DRAWING TITLE: Site Block Plan As Existing

DRAWING DATE: April 2022

DRAWING SCALE: 1:500

DRAWING REVISION NOTE: Not Applicable

DRAWING REVISION: N/A

DRAWING NUMBER: **22_04_102**

A: Xmarc Architecture, The Studio, 9 Links Way, Folkestone, Kent, CT19 5LW, United Kingdom.
E: enq@xmarc-architecture.co.uk
T: 01303 670810
W: www.xmarc-architecture.co.uk

XMARC ARCHITECTURE