


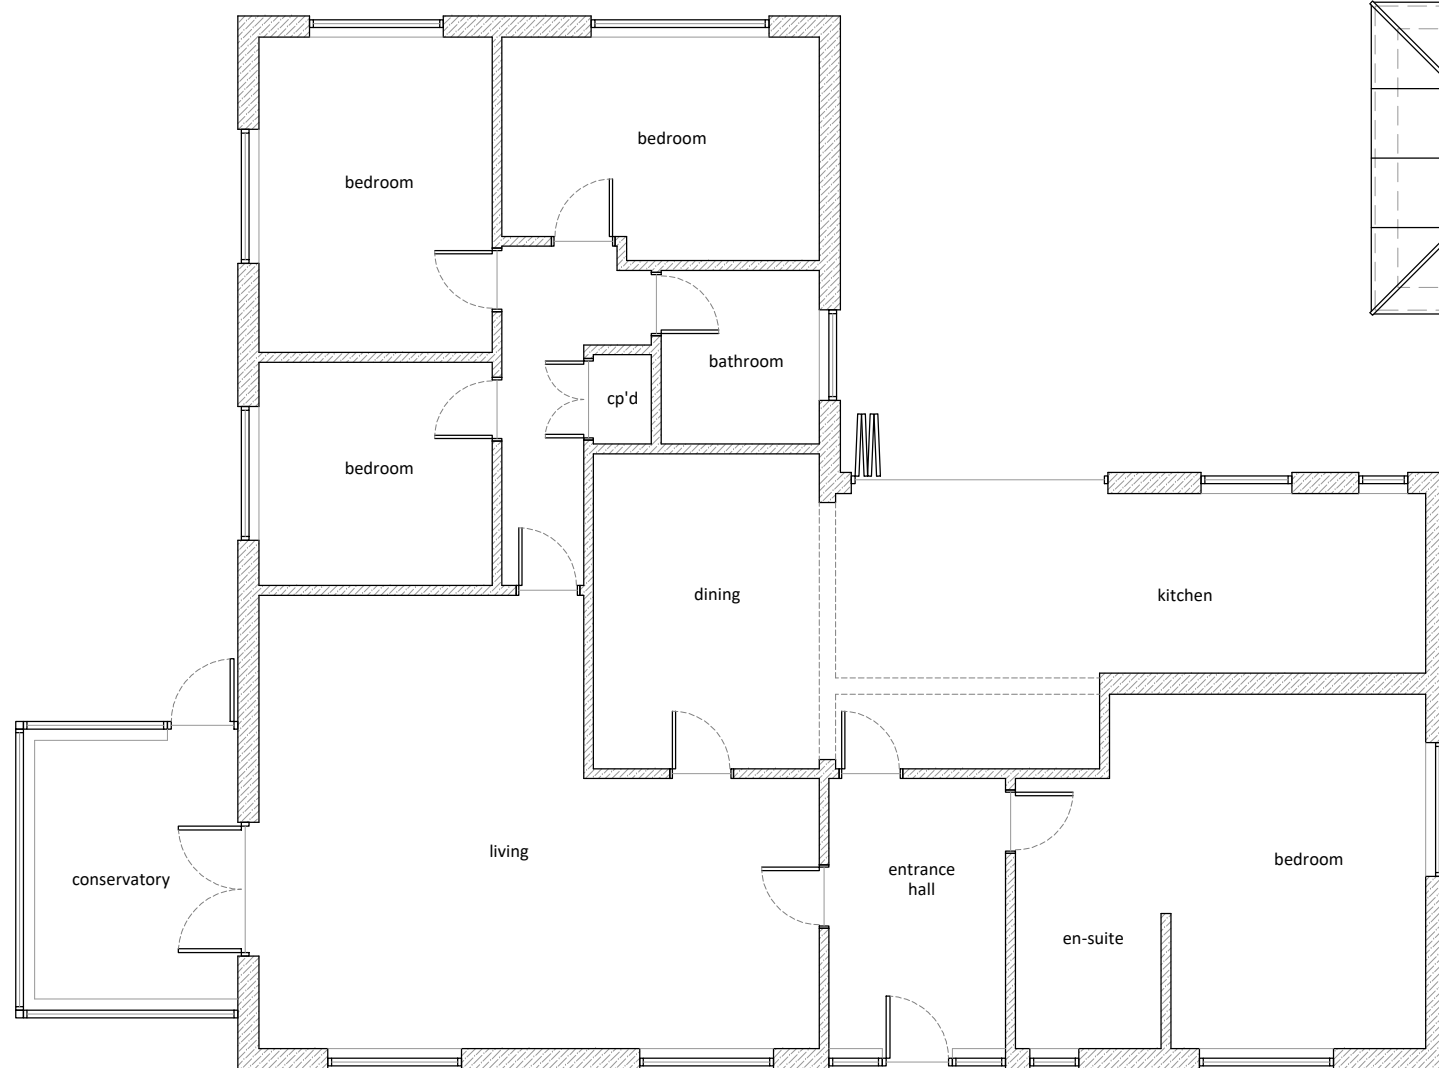


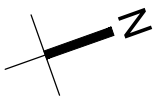

Ground Floor Plan
1:100

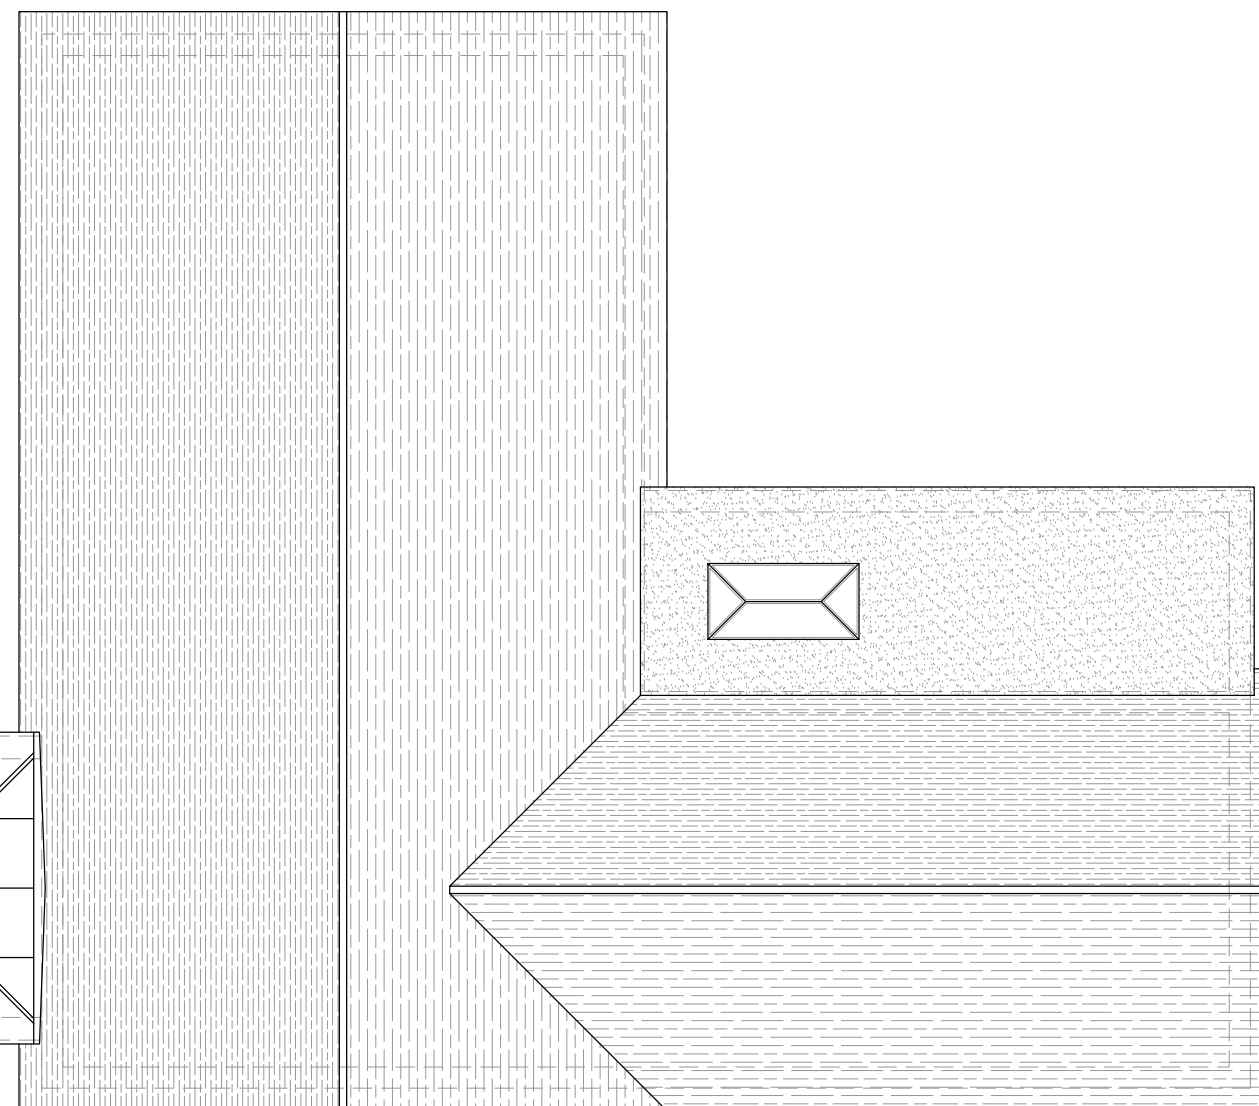

Roof Plan
1:100

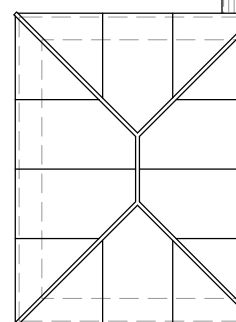

The Warren, Elham		
Extensions and Internal Alterations		
Existing Floor Plans		
1:100 @ A3	02	/

invent
ARCHITECTURE

T: 01227 282247
W: invent-architecture.co.uk
A: 24 Oxford Street, Whitstable, CT5 1DD